


Existing rear elevation

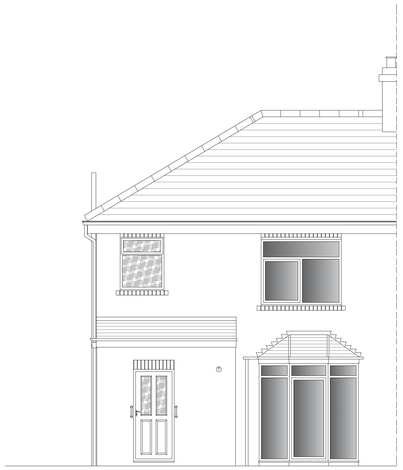


Existing side elevation (South West facing)

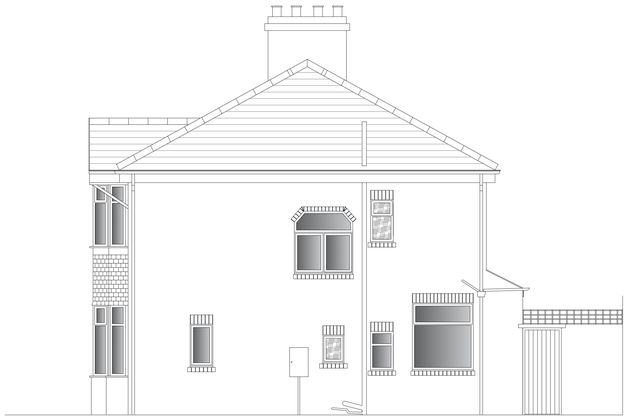

Existing side elevation (North East facing)

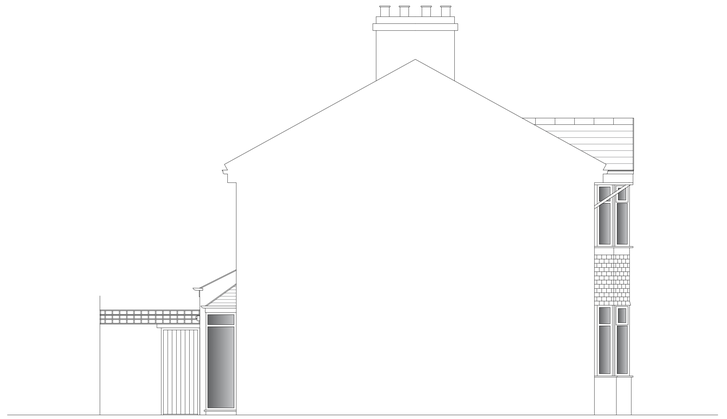


Proposed rear elevation

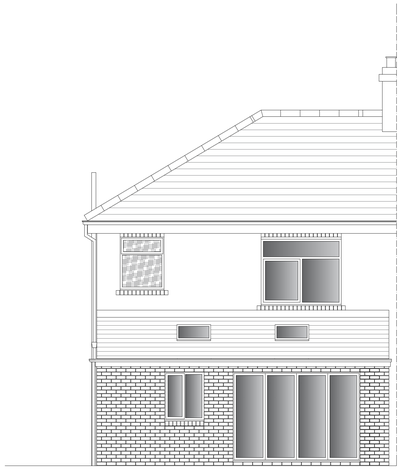




Scale 1:50

Proposed side elevation (South West facing)

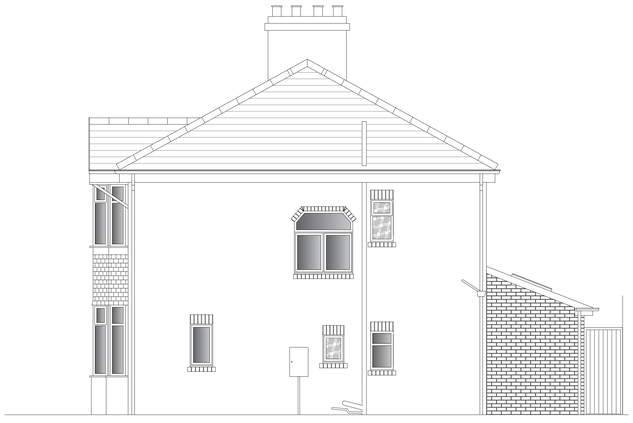

Proposed side elevation (North East facing)

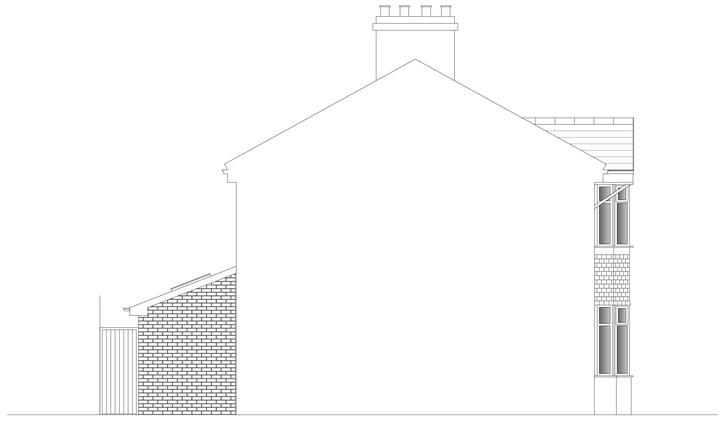

All dimensions are in millimetres

Notes:

All dimensions to be checked on site by all contractors prior to commencing all work. Do not scale off drawing.
Scales shown are an indicators only.
Any discrepancies to be reported to Architect.
All underground drainage is assumed and may not be accurate if some inspection chambers are unable to be accessed.

Please check with local utility companies for safe-dig prints for any existing underground services and their locations prior to excavations.

DRM Building & Property Services Ltd
25 Bamburgh Grove, Jarrow, Tyne & Wear NE32 5QQ Tel: 07951 064640

© Copyright 2020

Client:	Mr V. Conroy
Local Authority:	South Tyneside Council
Project:	Proposed single storey extension at rear of
	21 Bamburgh Grove, Jarrow, Tyne & Wear NE32 5QQ
Drawing:	Elevation Plans

Drawn by:	Scale:	Date:	Proj No.:	Dwg No.:	Size:	Rev:
DSM	1:50	22/02/24	VC22/01/24	002	A0	-