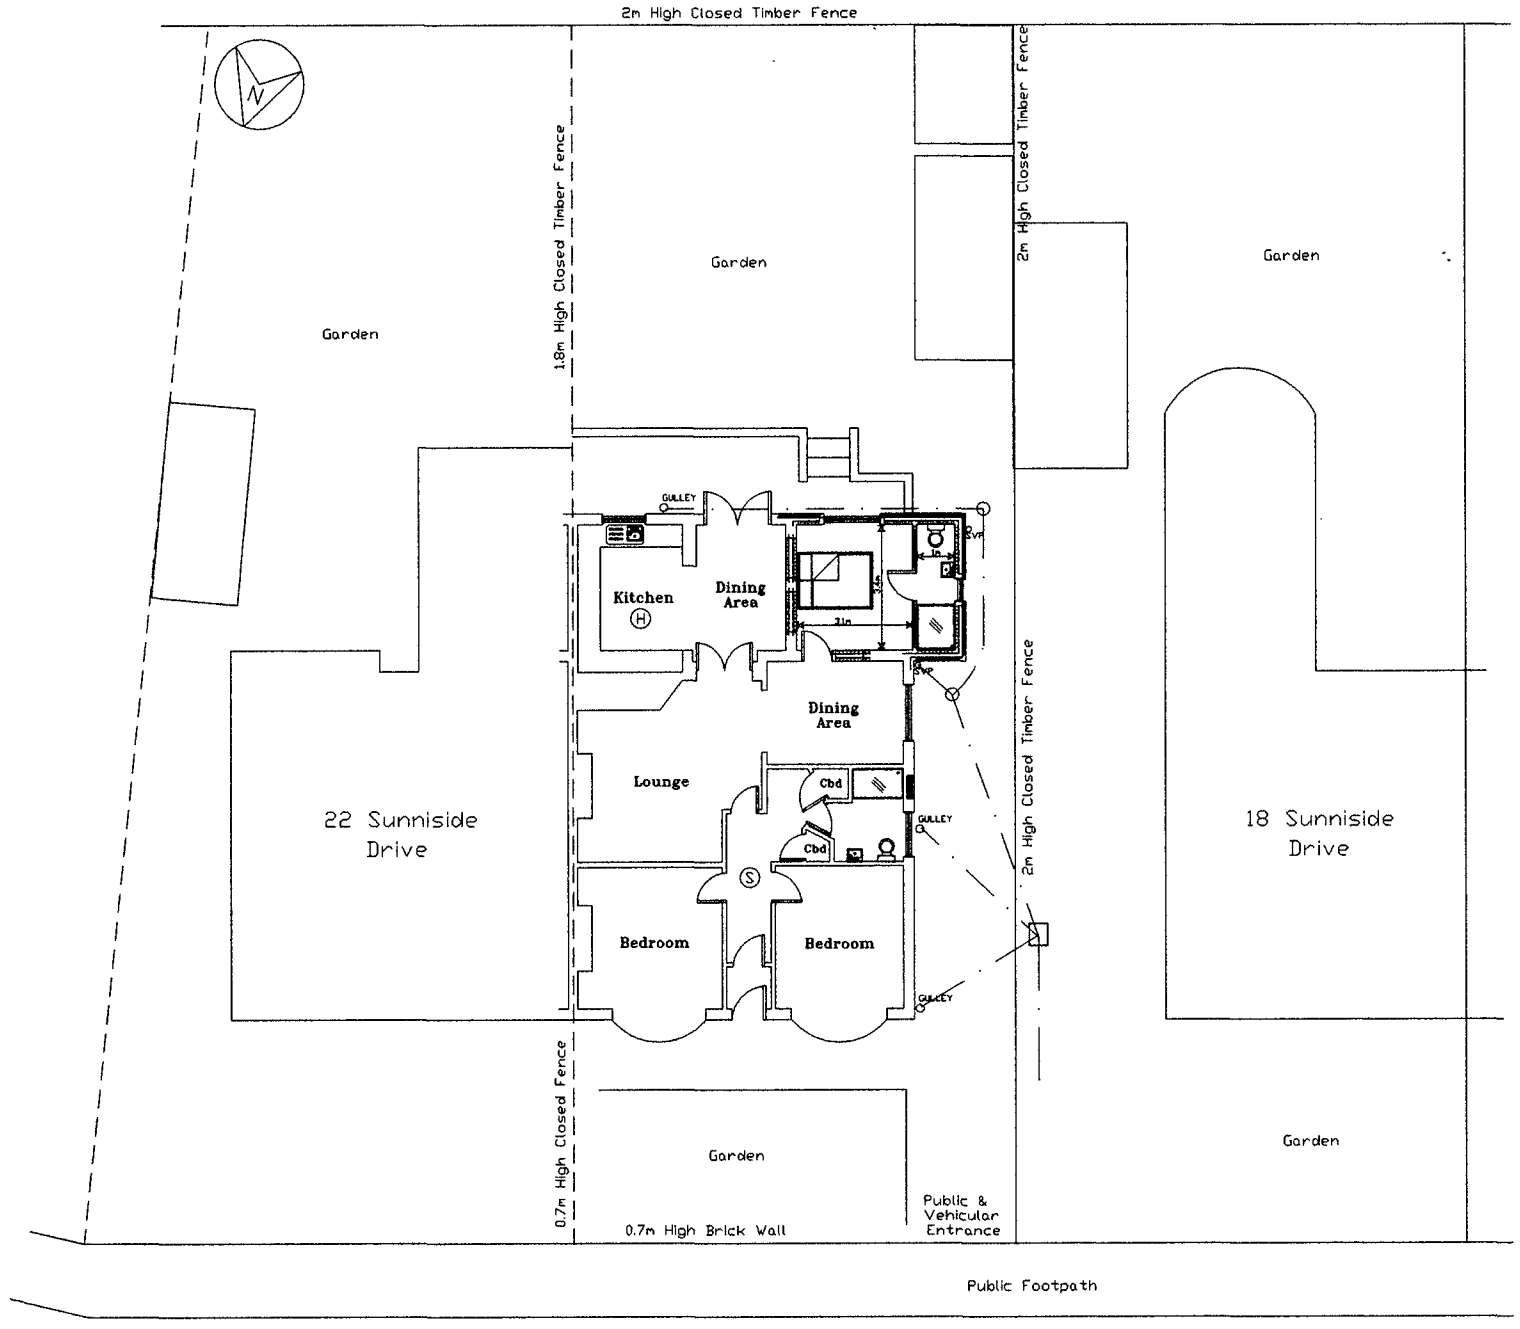


PROPOSED SITE PLAN 1:200

1.2M @ 1:20	12M @ 1:200
3M @ 1:50	30M @ 1:500
6M @ 1:100	75M @ 1:1250

SCALE BAR
ORIGINAL DRAWING A3 SIZE

20 Sunniside Drive, South Shields,
Tyne and Wear, NE34 8DH.

New Single Storey Rear Extension

Drawing No. S78e
Date 18/03/2024 Scale 1:200

Mr AM Watt
20 Alpine Way Sunderland SR3 1TN
Tel No. 0191 5226401
078116 050 33