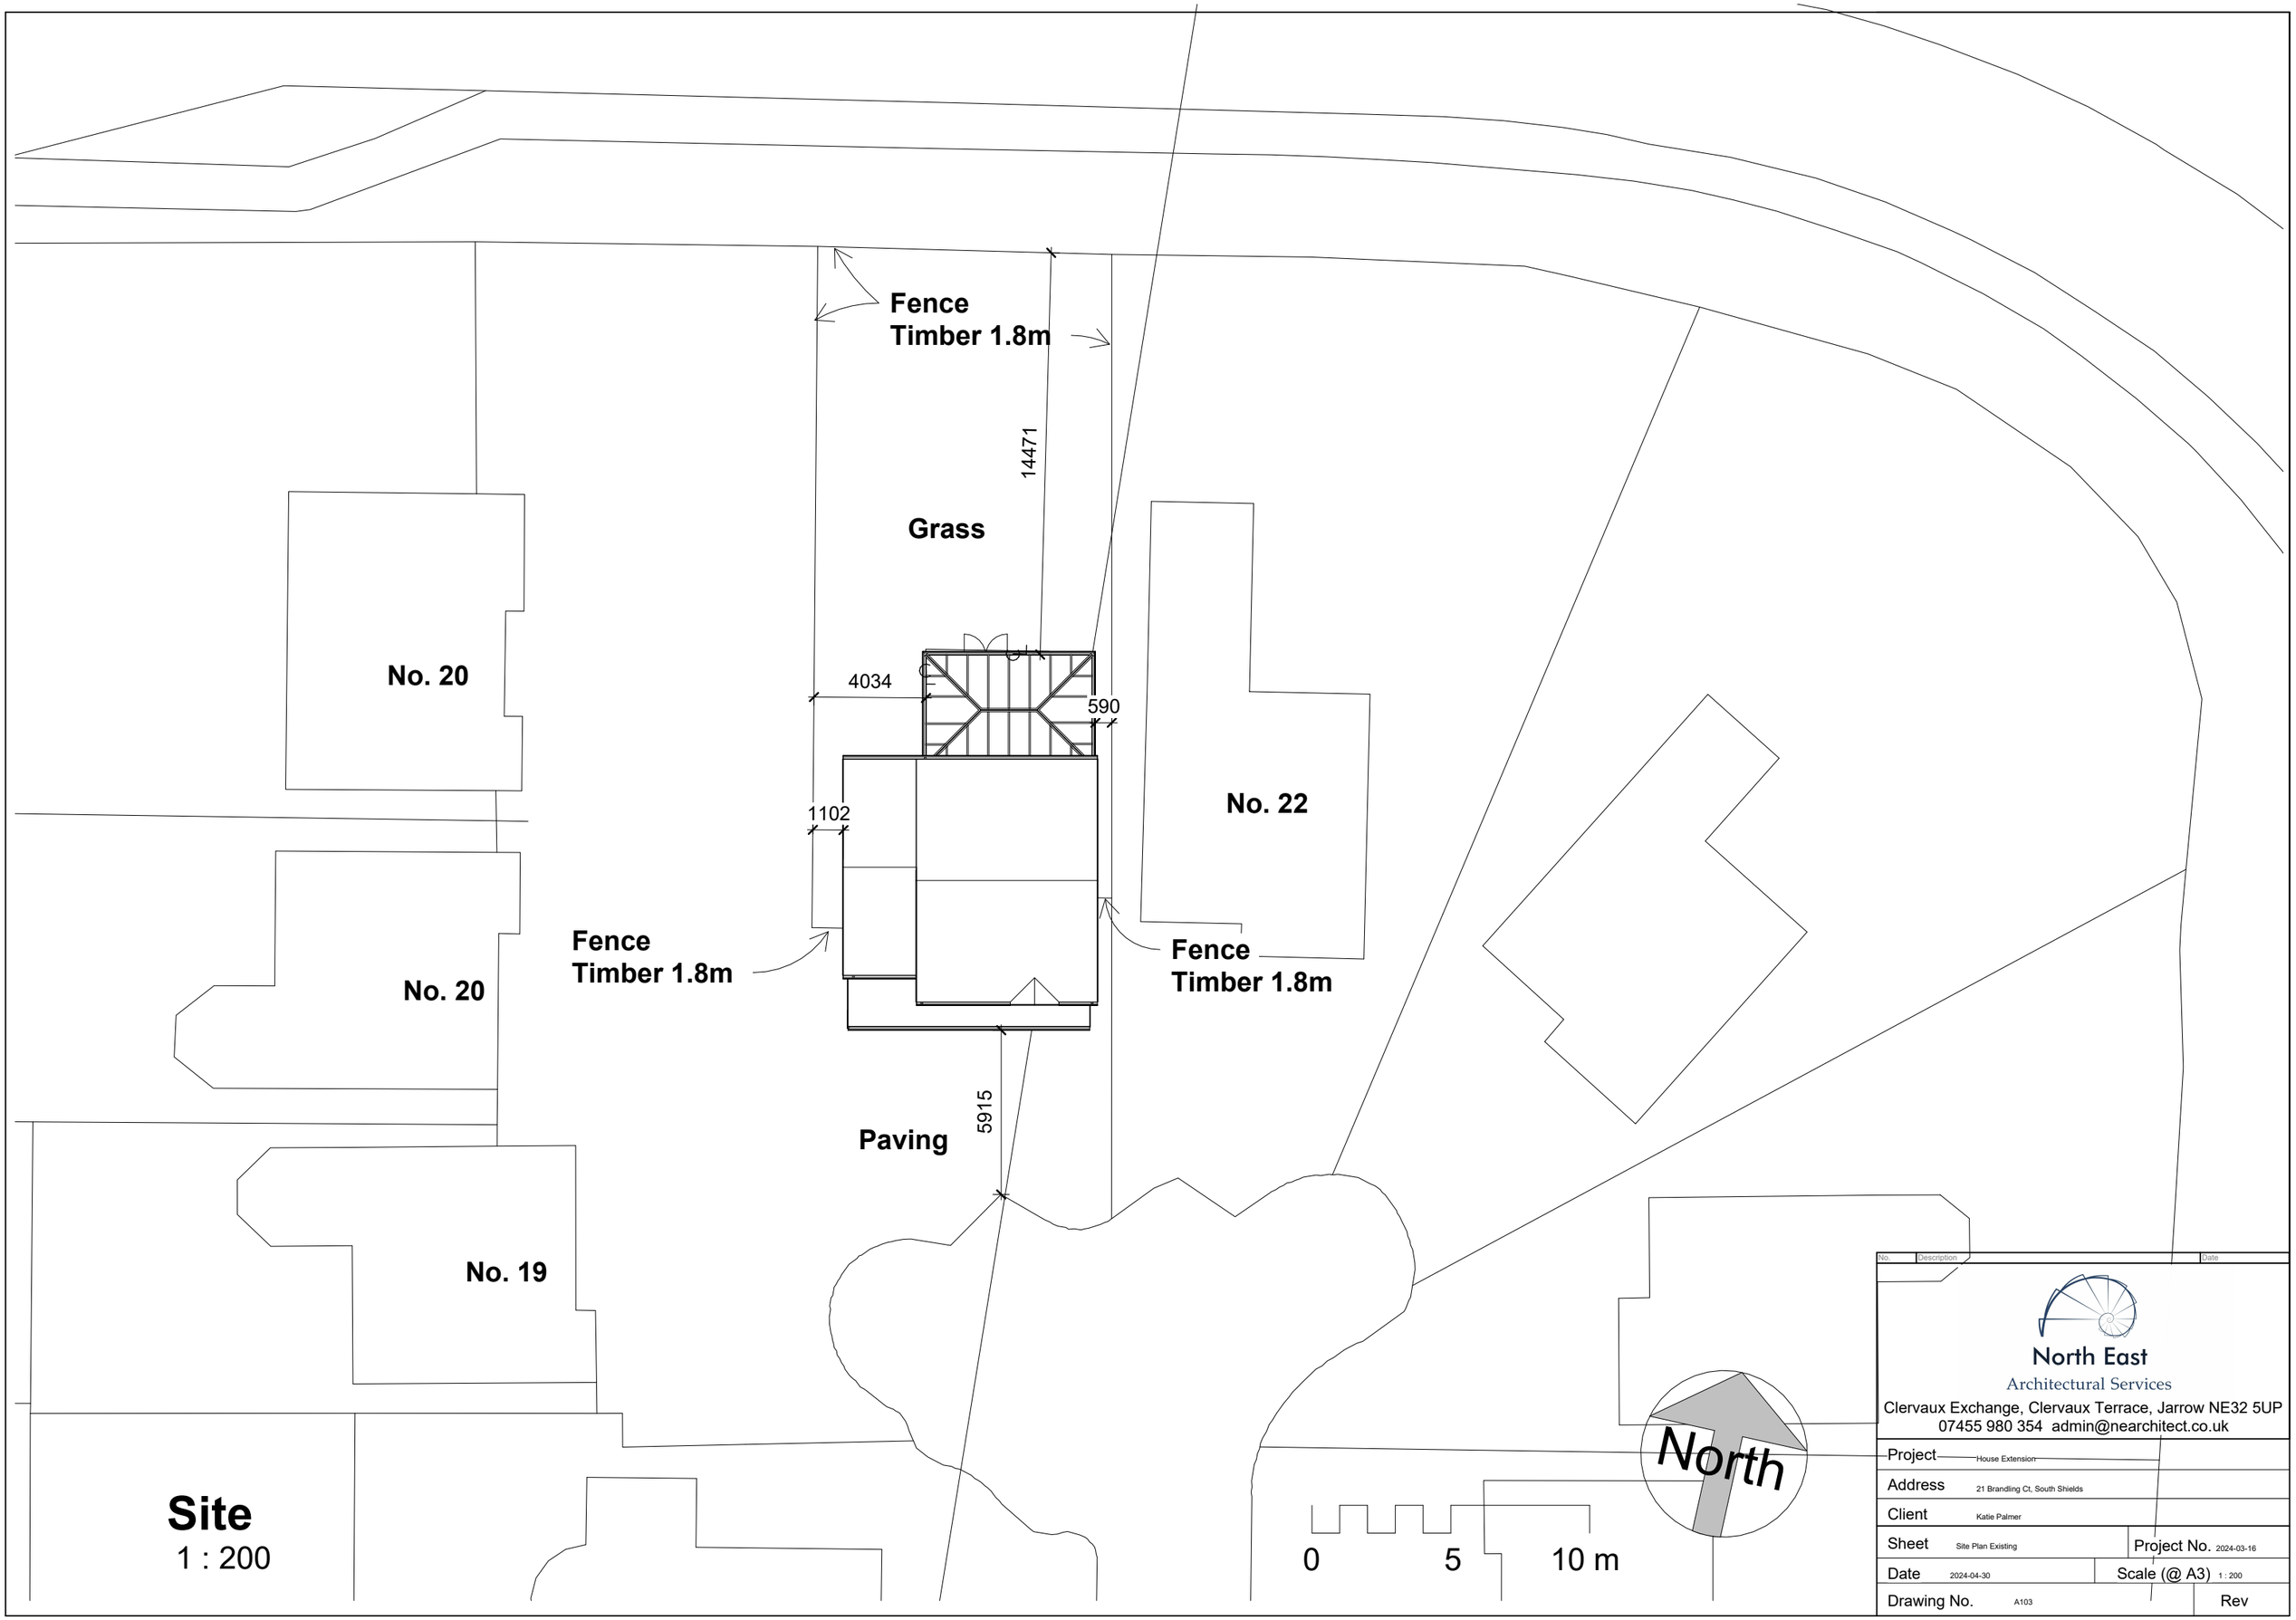


Site
1 : 200

No.	Description	Date

North East
Architectural Services
Clervaux Exchange, Clervaux Terrace, Jarrow NE32 5UP
07455 980 354 admin@nearchitect.co.uk

Project	House Extension		
Address	21 Brandling Ct, South Shields		
Client	Katie Palmer		
Sheet	Site Plan Existing	Project No.	2024-03-16
Date	2024-04-30	Scale (@ A3)	1 : 200
Drawing No.	A103		Rev