© Whittam Cox Architects - Disclaimer:

This drawing is copyright of WCEC Group Ltd trading as Whittam Cox Architects, and shall not be reproduced nor used for any other purpose without the written permission of the Architects. This drawing must be read in conjunction with all other related drawings and documentation. It is the contractors responsibility to ensure full compliance with the Building Regulations. Do not scale from this drawing, use figured dimensions only. It is the contractors responsibility to check and verify all dimensions on site. Any discrepancies to be reported immediately. IF IN DOUBT ASK.
Materials not in conformity with relevant British or European Standards/Codes of practice or materials known to be deleterious to health & safety must not be used or specified on this project.

NOTES :

This drawing is to be read in conjunction with the following Whittam Cox Architects and ASDA documentation:


- ASDA Standard NBS (2020)
- Project specific Scope Of Works (if relevant)


Any discrepancies between this drawing and the above should be reported to the contract administrator.

C.D.M :

There are **NO SIGNIFICANT** risks associated with the works on this drawing that a competent contractor would not foresee.

Location of works within context of site

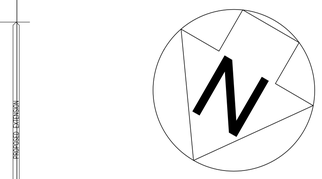

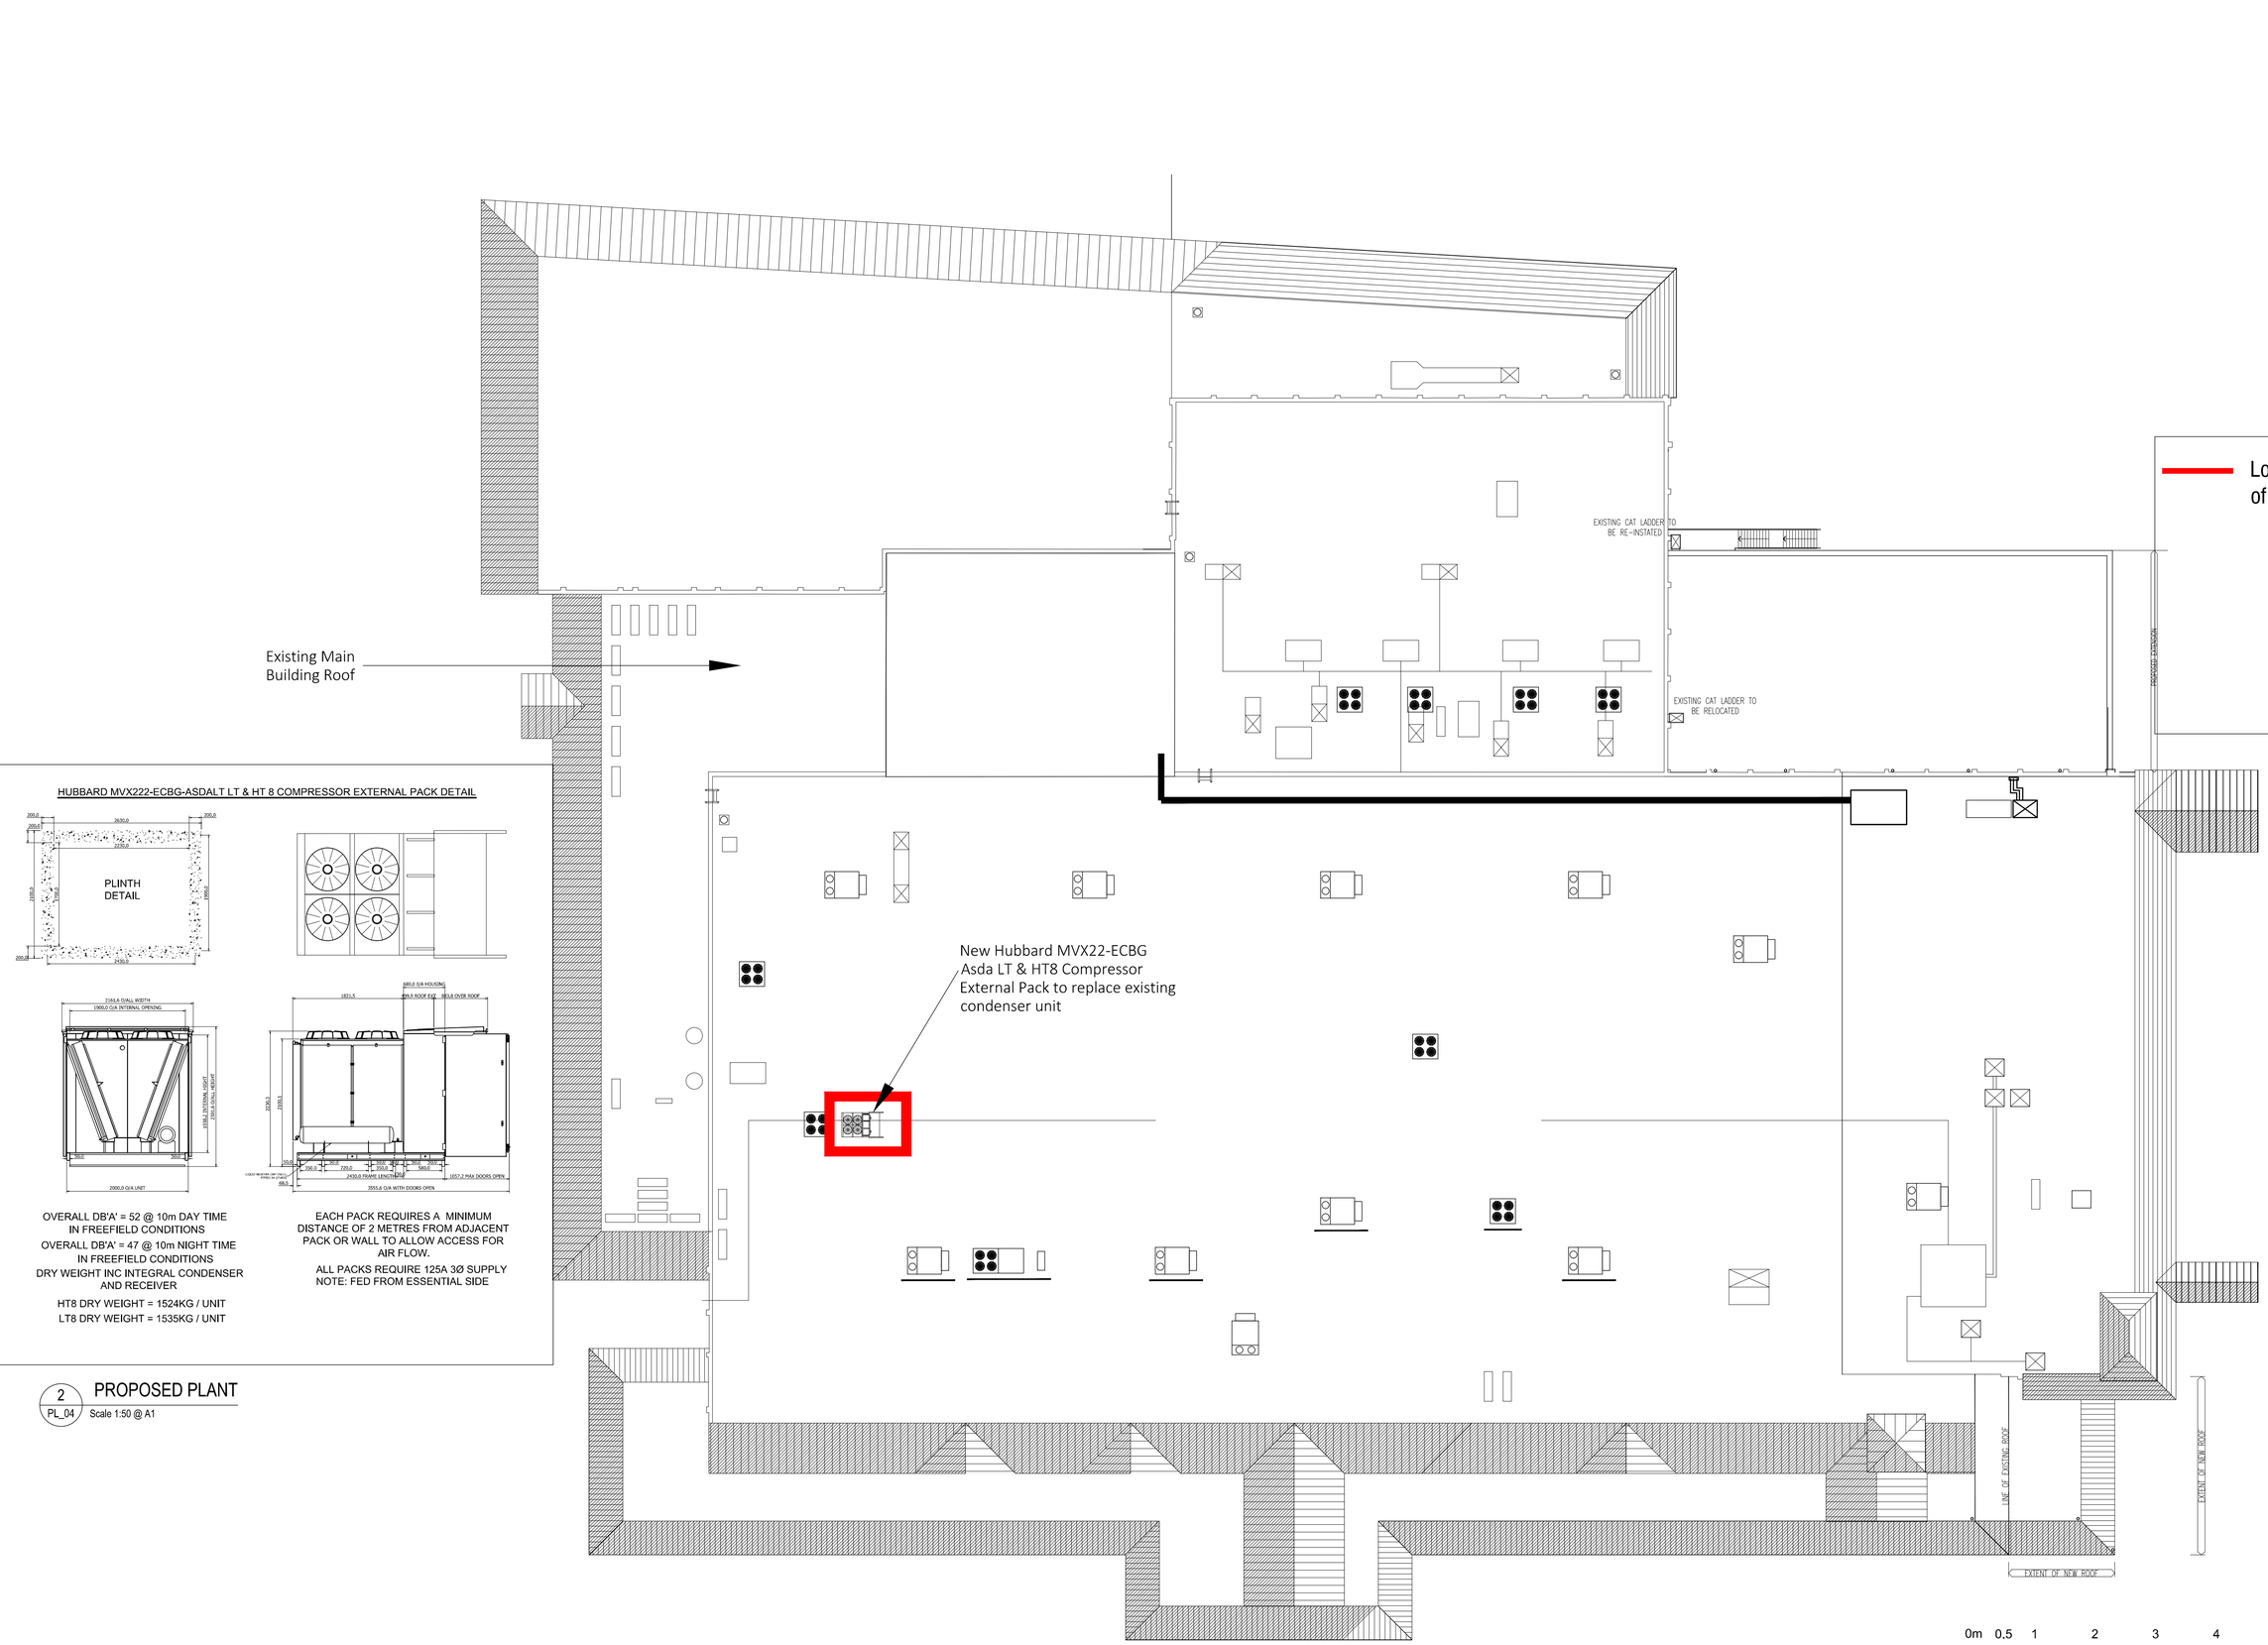

HUBBARD MVX222-ECBG-ASDALT LT & HT 8 COMPRESSOR EXTERNAL PACK DETAIL

OVERALL DB'A' = 52 @ 10m DAY TIME IN FREEFIELD CONDITIONS
OVERALL DB'A' = 47 @ 10m NIGHT TIME IN FREEFIELD CONDITIONS
DRY WEIGHT INC INTEGRAL CONDENSER AND RECEIVER
HT8 DRY WEIGHT = 1524KG / UNIT
LT8 DRY WEIGHT = 1535KG / UNIT

EACH PACK REQUIRES A MINIMUM DISTANCE OF 2 METRES FROM ADJACENT PACK OR WALL TO ALLOW ACCESS FOR AIR FLOW.
ALL PACKS REQUIRE 125A 3Ø SUPPLY
NOTE: FED FROM ESSENTIAL SIDE

2 PROPOSED PLANT
PL_04 Scale 1:50 @ A1

1 PROPOSED ROOF LAYOUT PLAN
PL_04 Scale 1:250 @ A1

0m 0.5 1 2 3 4 5
1:50

0m 2.5 5 7.5 10 12.5 15 17.5 20 22.5 25
1:250

no	Date	Description	Drawn/Chkd By
-	01/05/24	First Issue.	MJC/AB

PLANNING

CLIENT
ASDA

PROJECT
PROPOSED PLANT APPLICATION
ASDA BOLDON

TITLE
PROPOSED ROOF PLAN

DRAWING STATUS
PLANNING

DRAWN	MJC	CHECKED	AB
SCALE	1:250 @ A1		
DATE	MAY 2024		

Whittam Cox ARCHITECTS
Chesterfield / 01246 260261
London / 020 3388 0019
Leeds / 0113 3366018
whittamcox.com

JOB NO.	DRAWING NO.	REV.
230318	PL_04	-