

ELEVATION

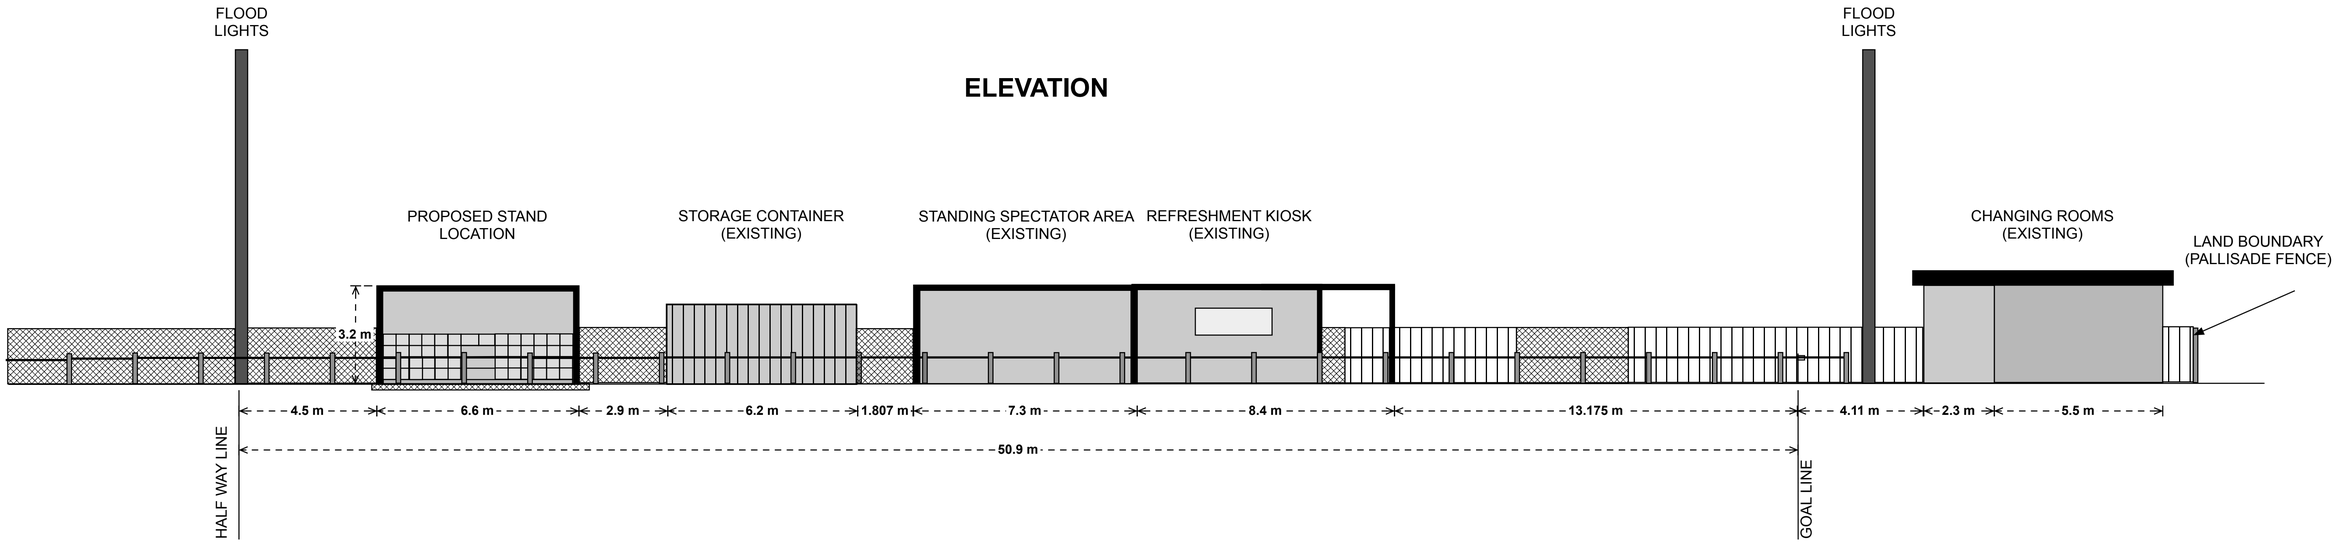

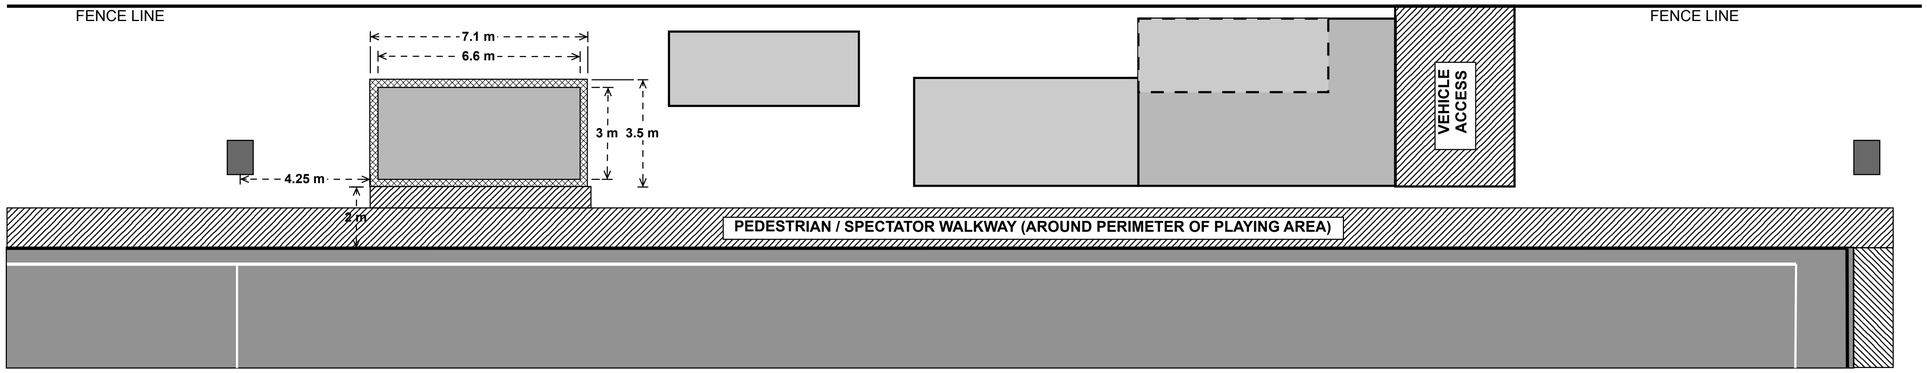

PLAN

SCALE: 1:100 ALL DIMENSIONS IN METERS (m)

0 1 2 3 4 5 10 20

DUNLOP PROJECT MANAGEMENT LTD

TITLE:

PROPOSED SITE PLAN LAYOUT

PROJECT NAME:

BOLDON CA FC - 50 SEATER STAND INSTALLATION

DRAWING NUMBER:

DPM_0001_0002_A1_0

SCALE: 1:100	SIZE: A1	REVISION: 0