

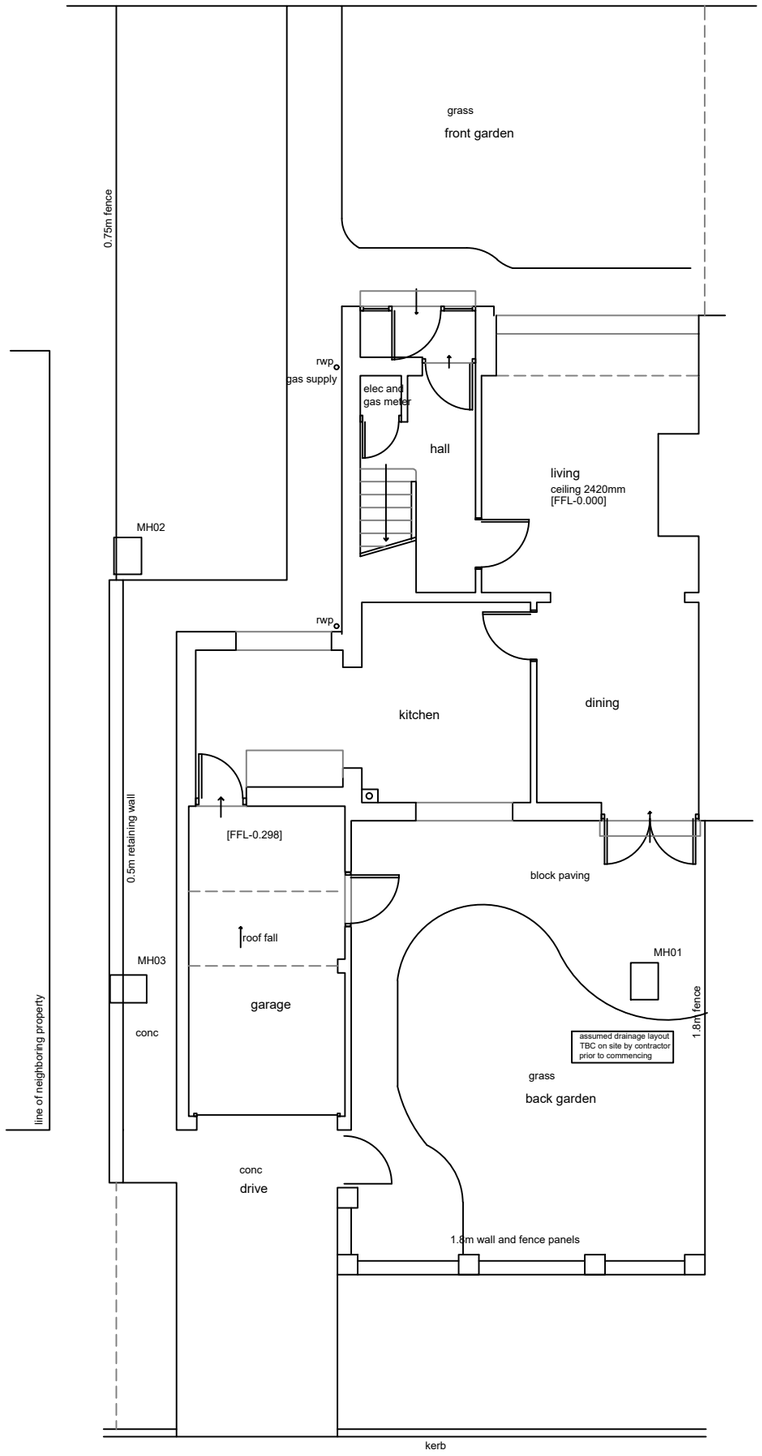


existing site and floor plan

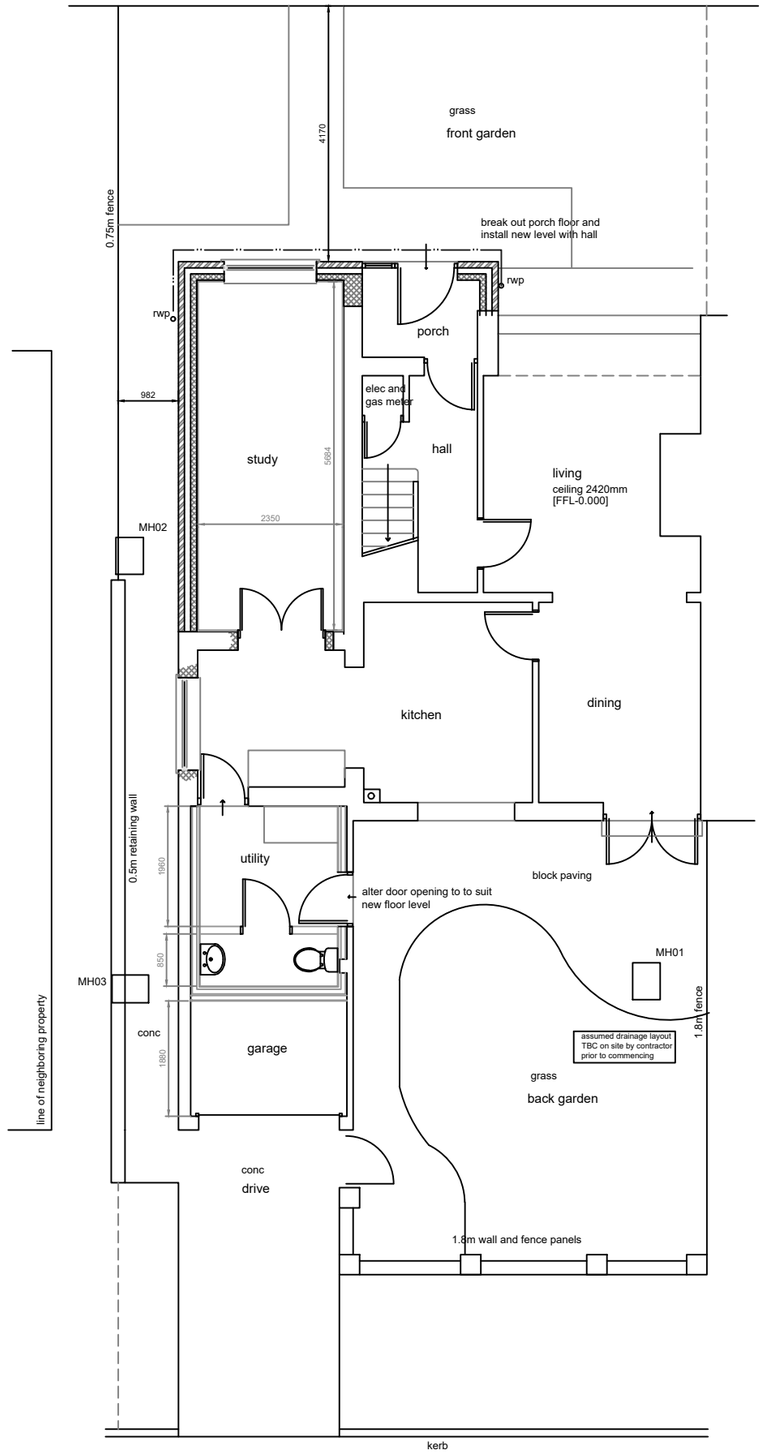


proposed site and floor plan

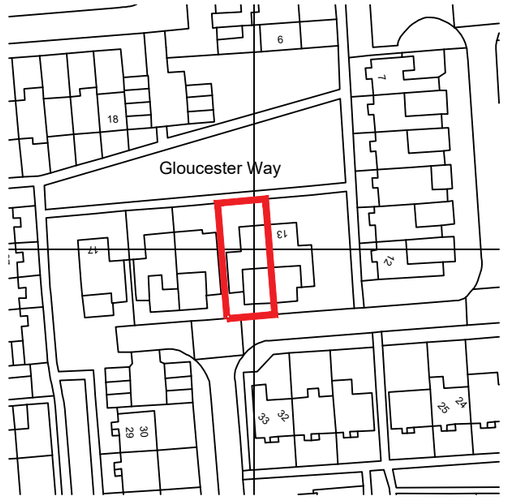


North

location plan
scale 1:1250

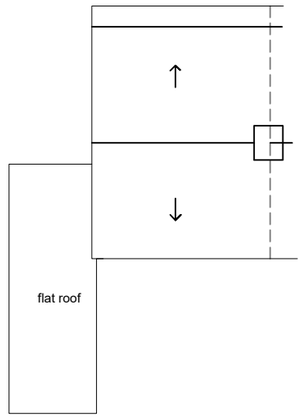

existing roof plan
scale 1:200

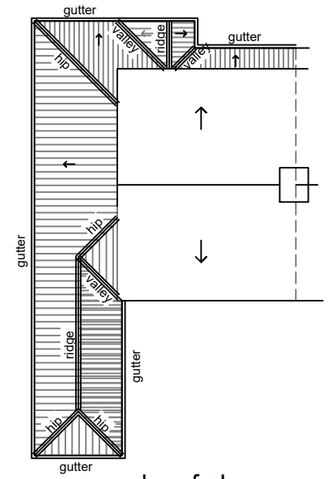

proposed roof plan
scale 1:200

North

cummings
Architects Limited
17 Killingworth Drive • Sunderland • SR4 8QQ• Tel: 07985442755
e-mail: info@cummingsarchitects.co.uk

PROJECT
14 Gloucester Way, Jarrow, NE32 4UA

DRAWING TITLE
existing and proposed plans

DATE	SCALE	JOB NO	DRAWING NO	REV.
19.03.23	100@ A3	24036	01	*

Copyright and design remains the property of Cummings Architects Limited. Cummings Architects LTD accepts no liability to third parties arising out of the unlawful reproduction or use of this drawing.
Dimensions to be confirmed on site before work commences & ordering of materials. Any discrepancies must be reported to Architect before any work is undertaken. This drawing is to be read in conjunction with relevant consultants information and specifications.

A Member of the Royal Institute of British Architects