

COPYRIGHT OF ARTISAN ARCHITECTURE.

DO NOT SCALE FROM THIS DRAWING
USE ANNOTATED DIMENSIONS IN ALL CASES.
ALL DIMENSIONS TO BE CHECKED ON SITE.


REPORT ANY DISCREPANCIES TO ARCHITECT IN WRITING BEFORE PROCEEDING.

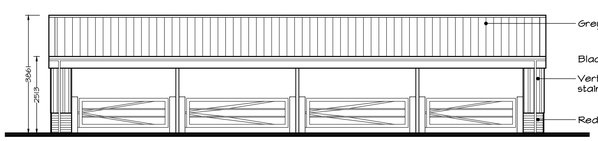


EAST ELEVATION.

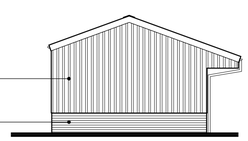


SOUTH ELEVATION.

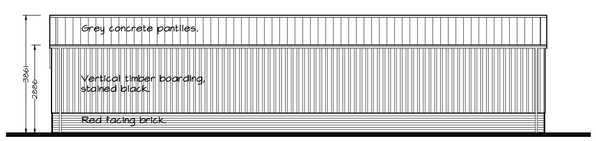


WEST ELEVATION.

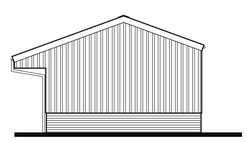


NORTH ELEVATION.

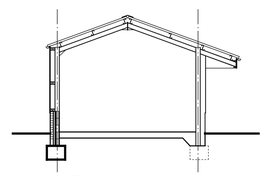

SECTION.

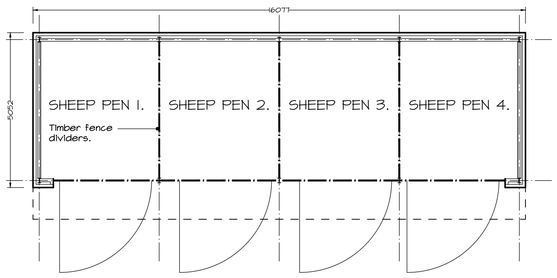

SHEEP PEN BUILDING PLAN.
SCALE 1:100

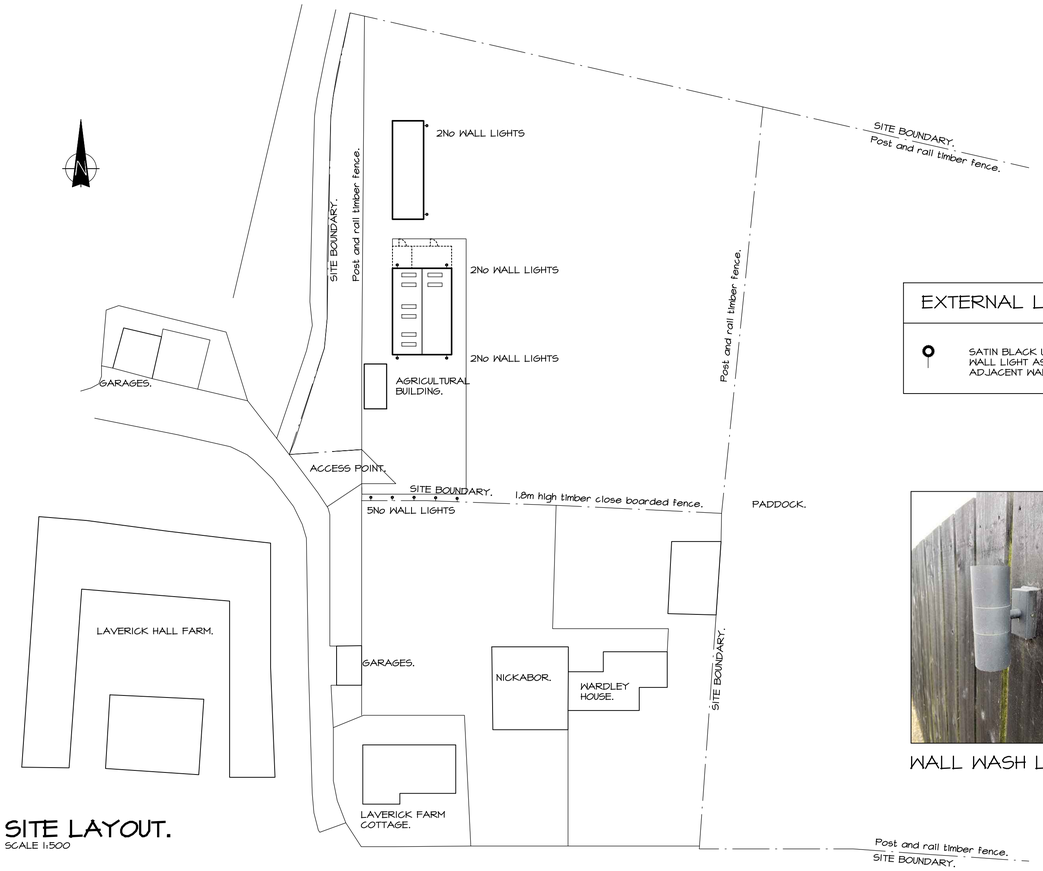


SITE LAYOUT.
SCALE 1:500

EXTERNAL LIGHTING KEY.

SATIN BLACK UP AND DOWN WALL WASH WALL LIGHT AS IMAGE, TO MATCH ADJACENT WALL LIGHTS.

WALL WASH LIGHT FITTING.

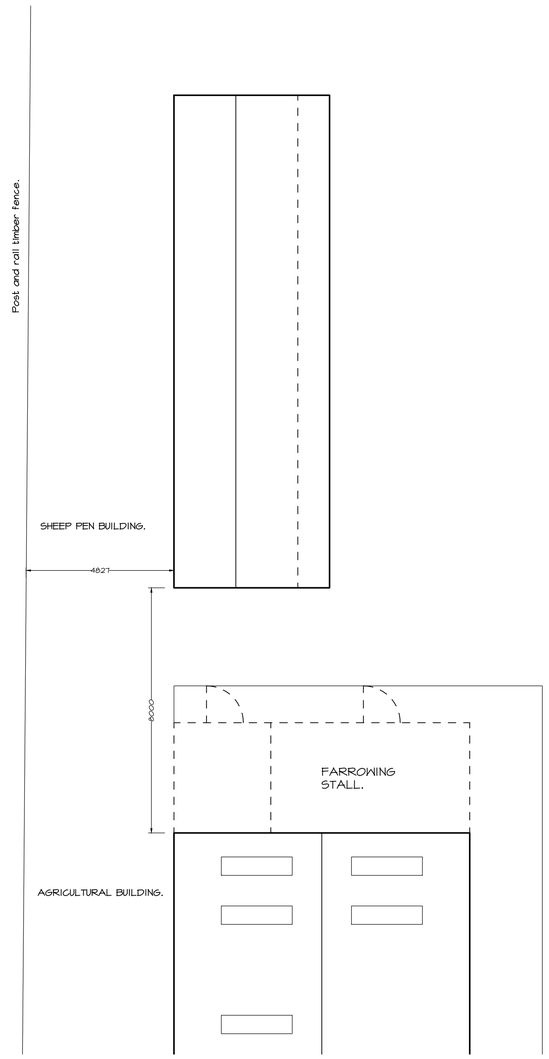

PROPOSED SITE LAYOUT.
SCALE 1:100

REVISION.
B. 15/03/24 EXTERNAL LIGHTING ADDED.

ARTISAN ARCHITECTURE
SOUTH SHIELDS BUSINESS WORKS
HENRY ROBSON WAY, SOUTH SHIELDS
TYNE & WEAR NE33 1RF
Tel No. 0191 4541560 EMAIL : info@artisanarchitecture.co.uk

PROJECT.
PROPOSED SHEEP PEN BUILDING.
LAND NORTH OF LAVERICK LANE, LAVERICK HALL, NE36 0BY.

TITLE.
EXISTING SITE LAYOUT, PROPOSED PLANS, ELEVATIONS, ROOF PLAN & PROPOSED SITE LAYOUT.

SCALE @ A1
1:100, 200, 500

DATE.
NOV. 2023

DRAWING NUMBER.
A3682-01B

DRAWING STATUS
PLANNING APPLICATION

CIAT CHARTERED PRACTICE