
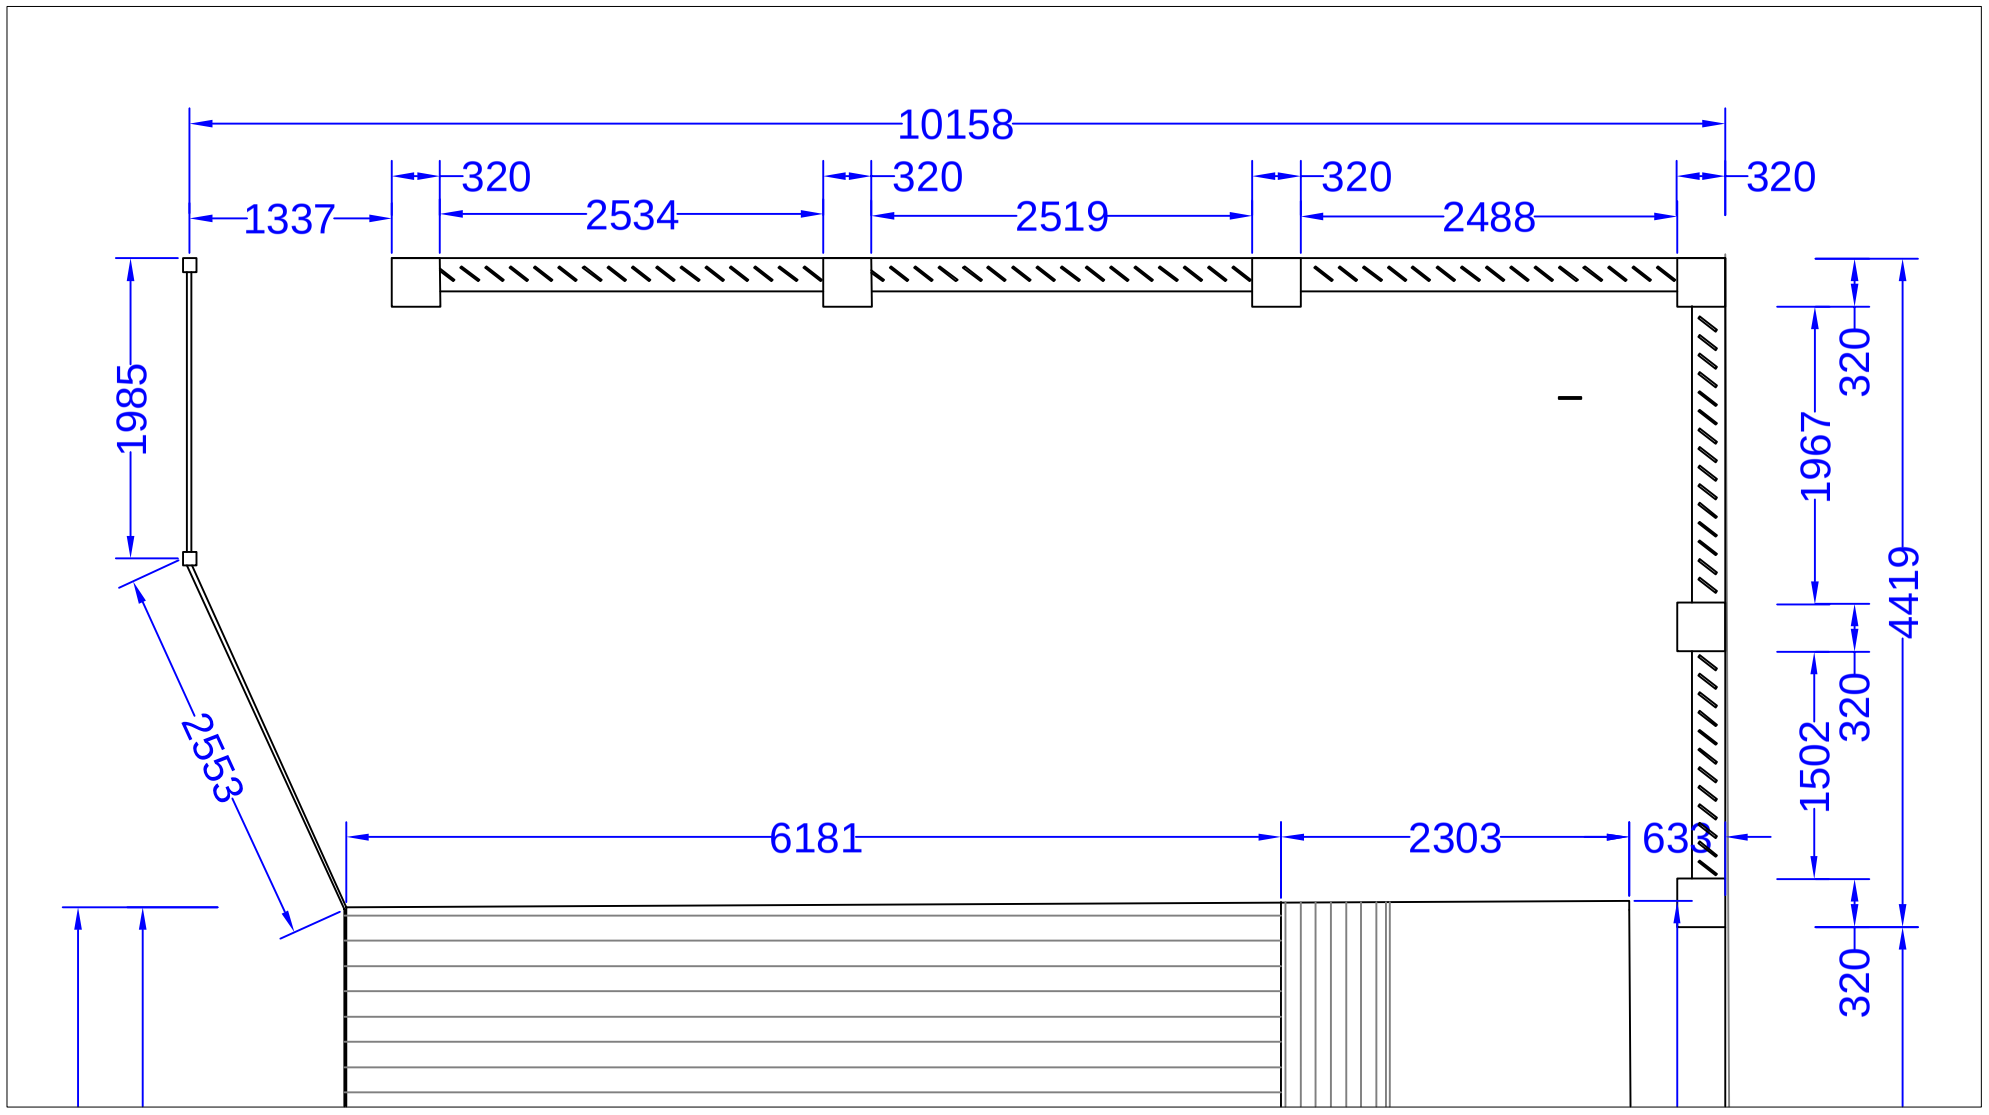


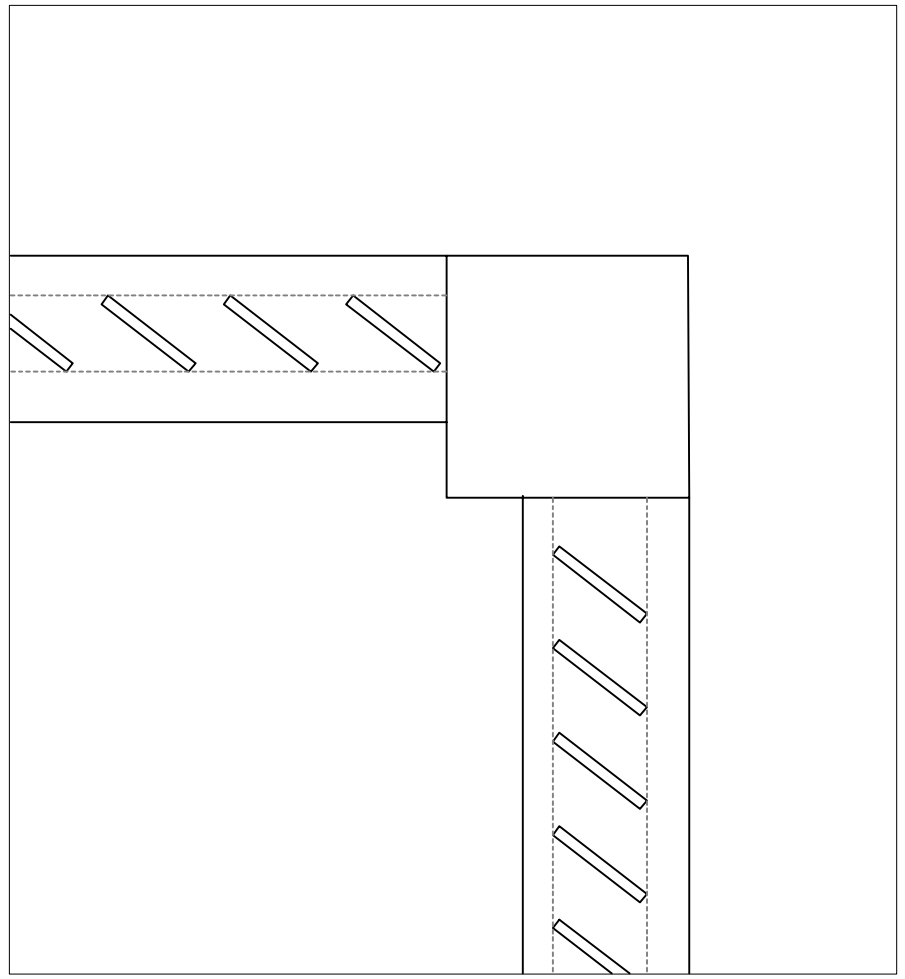

NOTE:

Timber fence will be made with Softwood, Treated, 25mm x 150mm fixed in 45 Degree between to timber at the top and bottom, fixed on sides to the brick piers.

Revision A, August 2024

Vertical element of timber fence changed.
to be installed diagonally at 45degree as shown in plan.

revision

PERSEPOLIS ARCHITECTURE

73 High Street, Gosforth, Newcastle upon Tyne, NE3 4AA
Tel: (0191) 277 7777, Office@persepolisarchitecture.co.uk

Client:

Mr Mark Craigs
32 Shelley Aveniew
Boldon
NE35 9EA

Project:

Retrospect Application
Front Garden Wall / Fence

Title

Updated site plan with re positioned timber

Date:	scale	drawn by
March 2024	1 / 100	JM

Drawing number	rev.
A - 314 - 0624 - 06	