

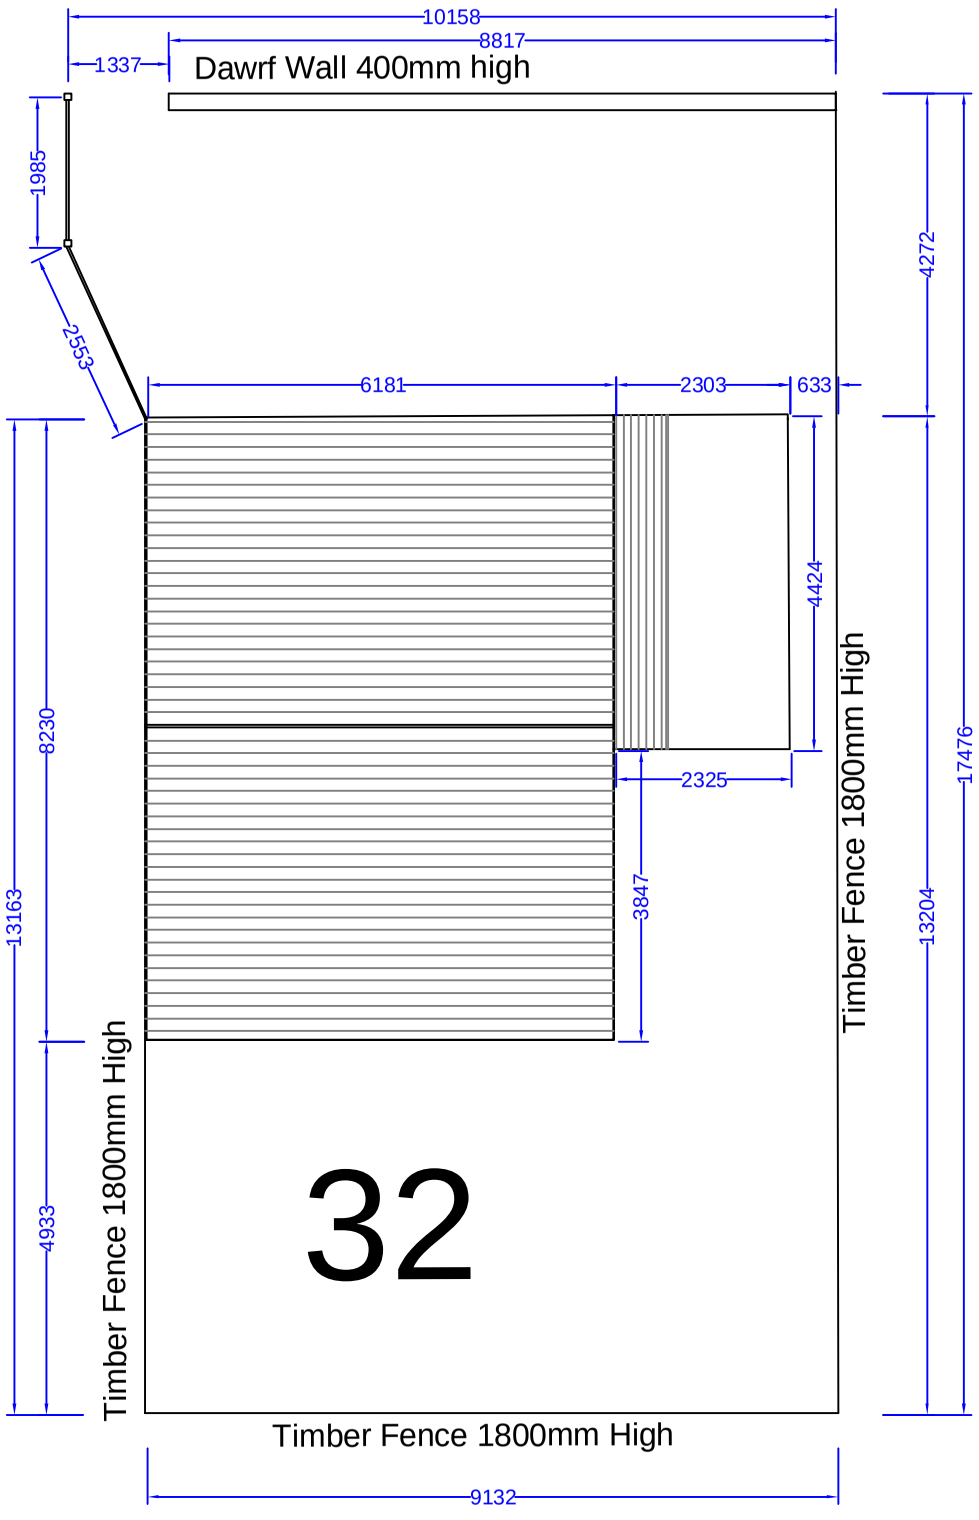


Site Plan As Existing

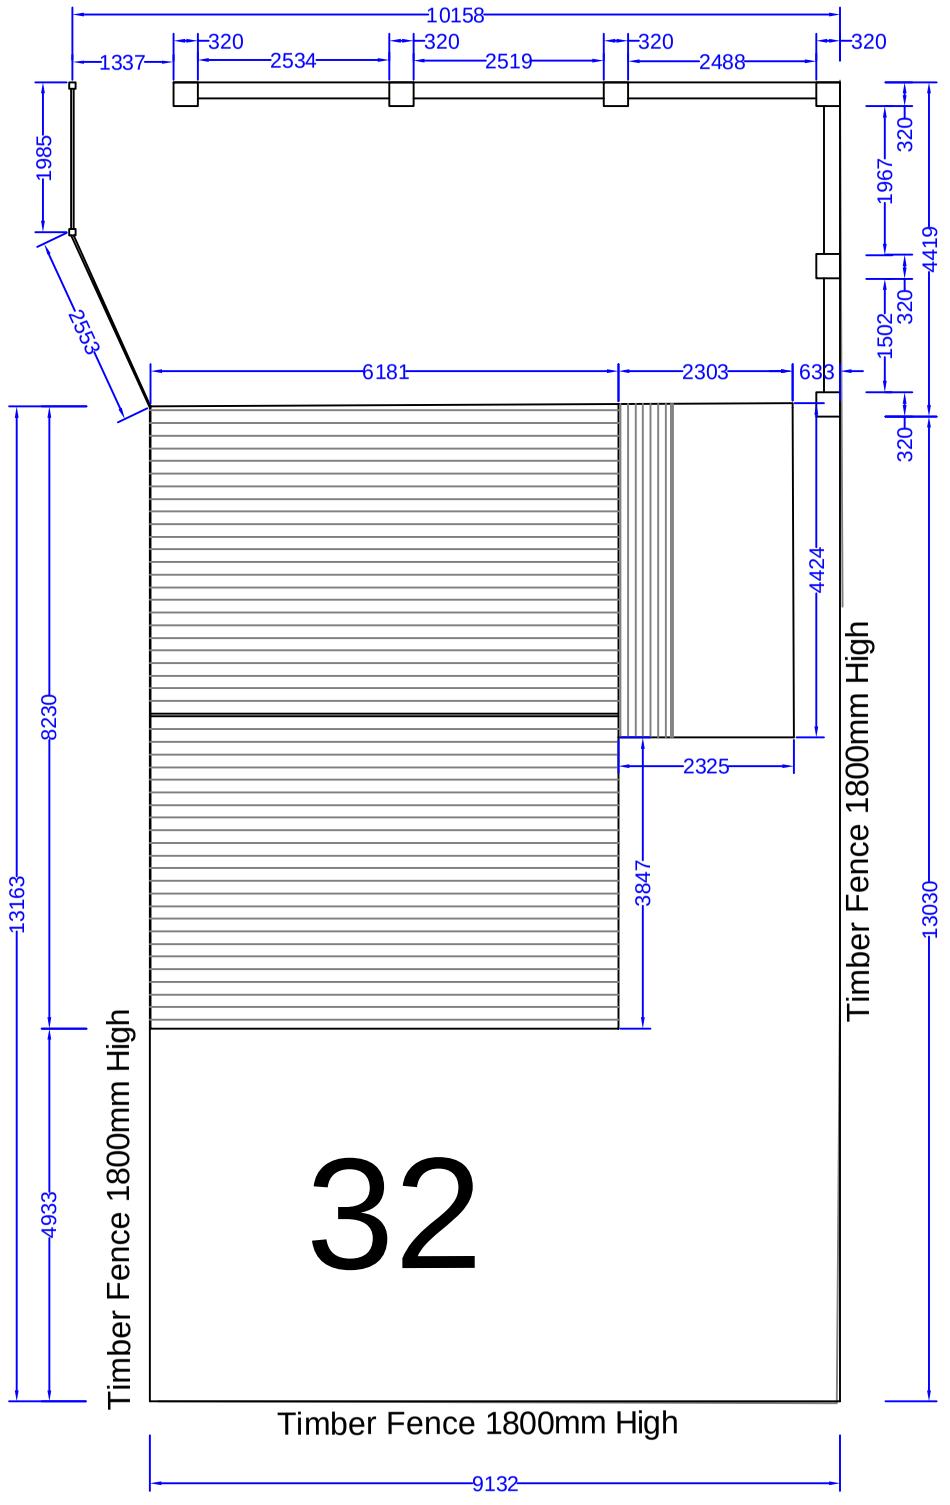

Site Plan As proposed

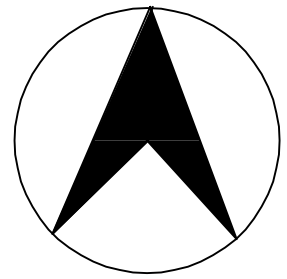

revision

PERSEPOLIS ARCHITECTURE

73 High Street, Gosforth, Newcastle upon Tyne, NE3 4AA
Tel: (0191) 277 7777, Office@persepolisarchitecture.co.uk

Client:

Mr Mark Craigs
32 Shelley Aveniew
Boldon
NE35 9EA

Project:

Retrospect Application
Front Garden Wall / Fence

Title

Site Plan As Existing & Proposal

Date:	scale	drawn by
March 2024	1 / 100	JM

Drawing number	rev.
A - 314 - 0624 - 02	