
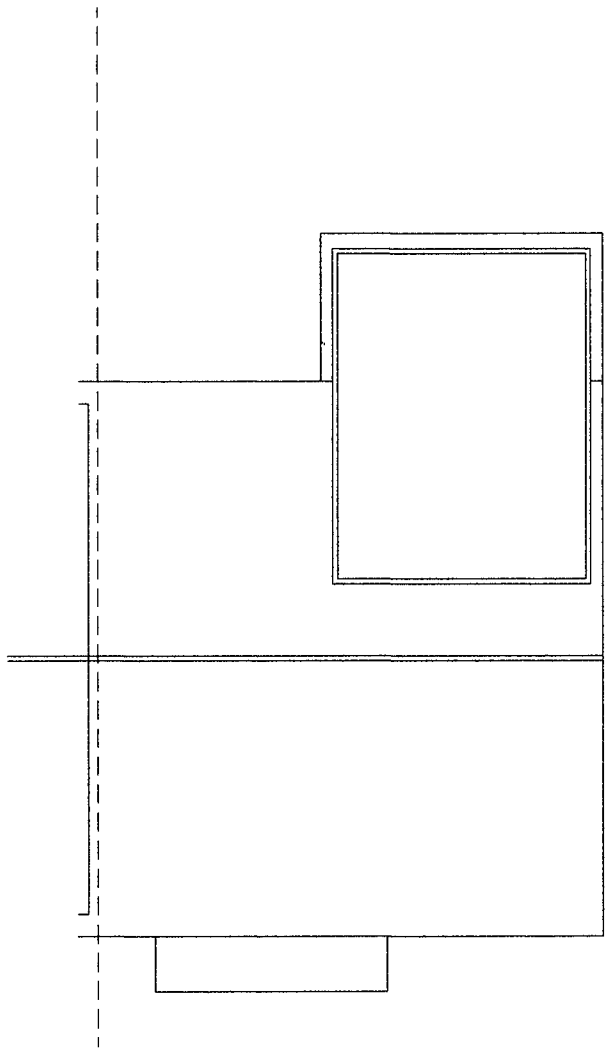


EXISTING ROOF PLAN

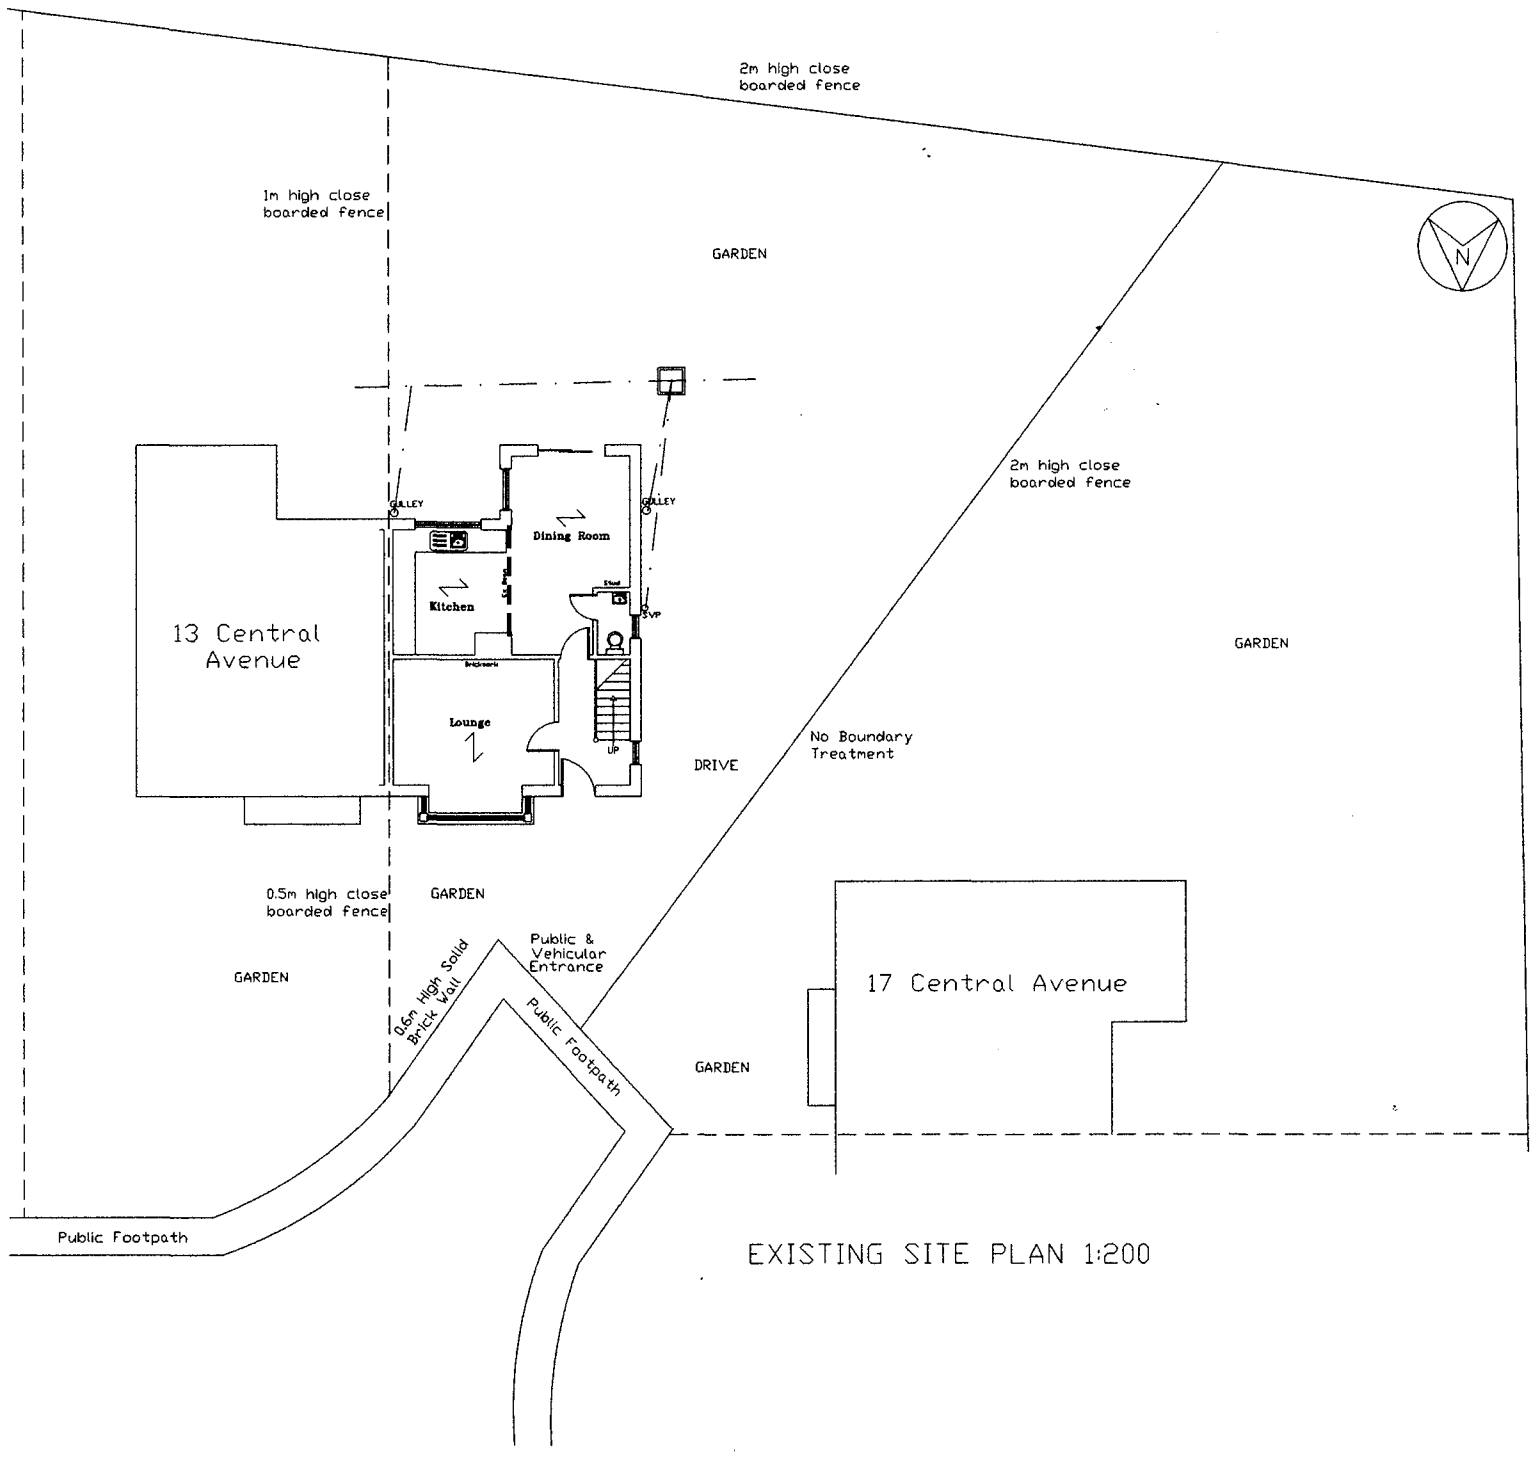

EXISTING SITE PLAN 1:200

1.2M @ 1:20 3M @ 1:50 6M @ 1:100	12M @ 1:200 30M @ 1:500 75M @ 1:1250

SCALE BAR
ORIGINAL DRAWING A3 SIZE

15 Central Avenue, Whitburn, SR6 7LB

Single Storey Rear Extension

Drawing No. C63c

Date 28/03/2024 Scale 1:100

Mr AM Watt
20 Alpine Way Sunderland SR3 1TN
Tel No. 0191 5226401
078116 050 33