

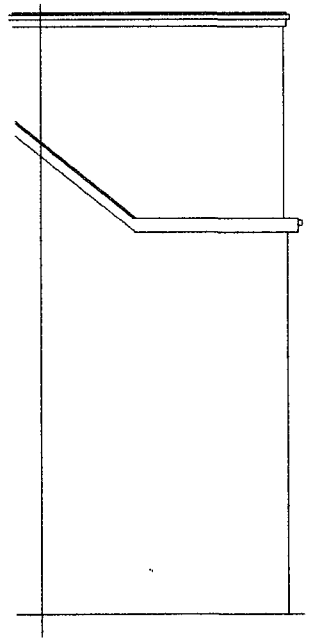



EXISTING SIDE ELEVATION

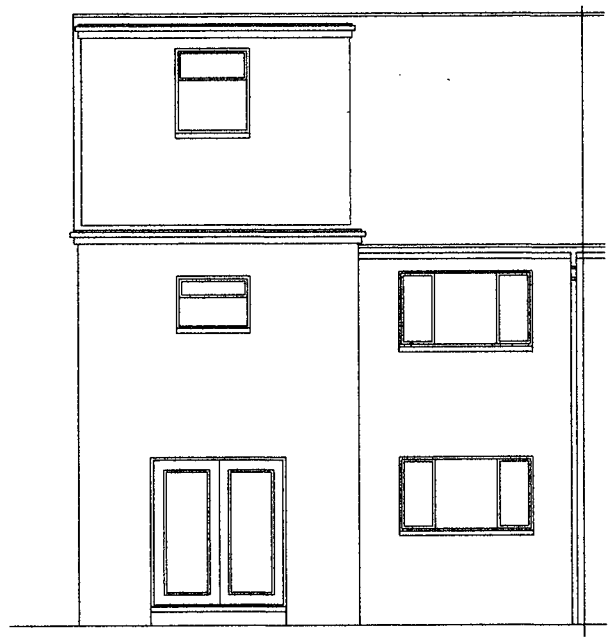

EXISTING REAR ELEVATION

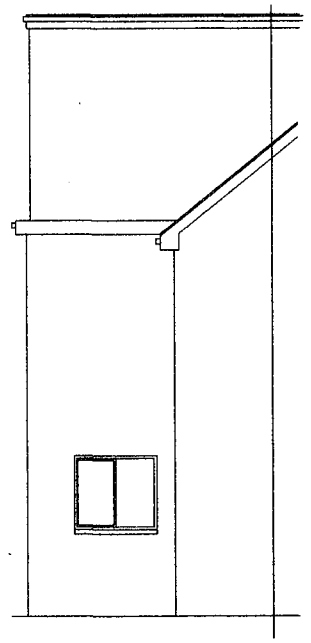


EXISTING SIDE ELEVATION

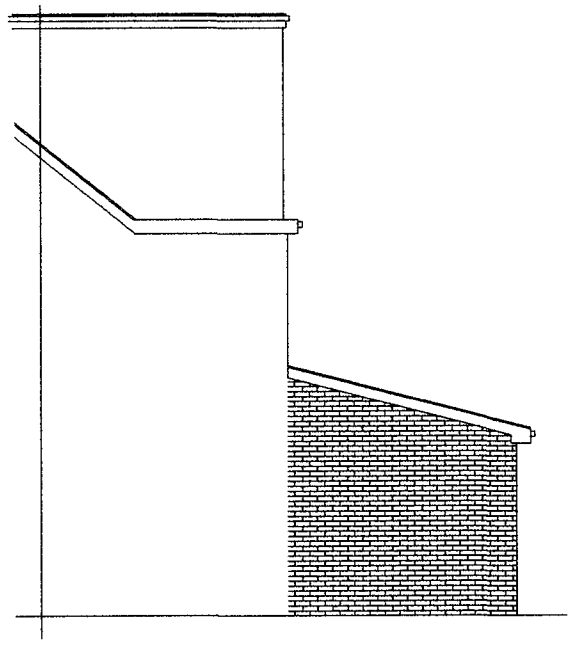

PROPOSED SIDE ELEVATION



PROPOSED REAR ELEVATION

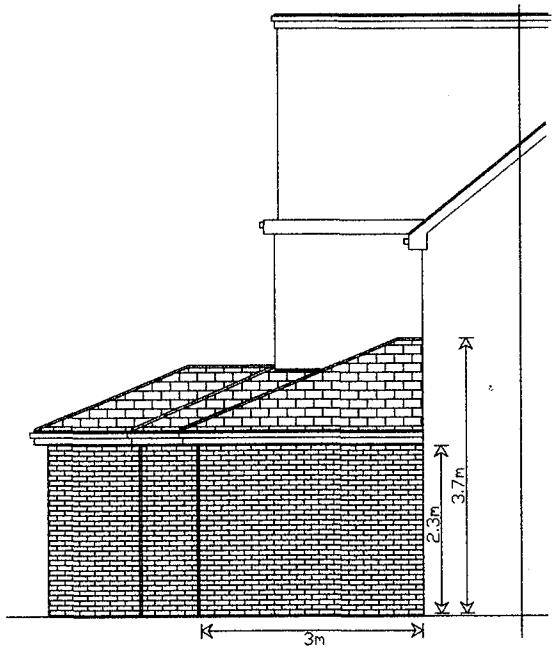

PROPOSED SIDE ELEVATION

1.2M @ 1:20
3M @ 1:50
6M @ 1:100
12M @ 1:200
30M @ 1:500
75M @ 1:1250

SCALE BAR
ORIGINAL DRAWING A3 SIZE

Safety Glazing to critical locations.
New windoes within 800mm
from finished floor level.
And to all new doors and
adjoining windows (300mm either side)
within 1500mm from finished
floor level.

ELECTRICAL
All electrical work to be designed, installed, inspected and tested by a person competent to do so in accordance with Part P (Electrical Safety) accessable switches and sockets minimum of 450mm and maximum of 1200mm from floor level.

15 Central Avenue, Whitburn, SR6 7LB

Single Storey Rear Extension

Drawing No. C63b

Date 28/03/2024

Scale 1:100

Mr AM Watt
20 Alpine Way Sunderland SR3 1TN
Tel No. 0191 5226401
078116 050 33