


PROPOSED GROUND FLOOR PLAN

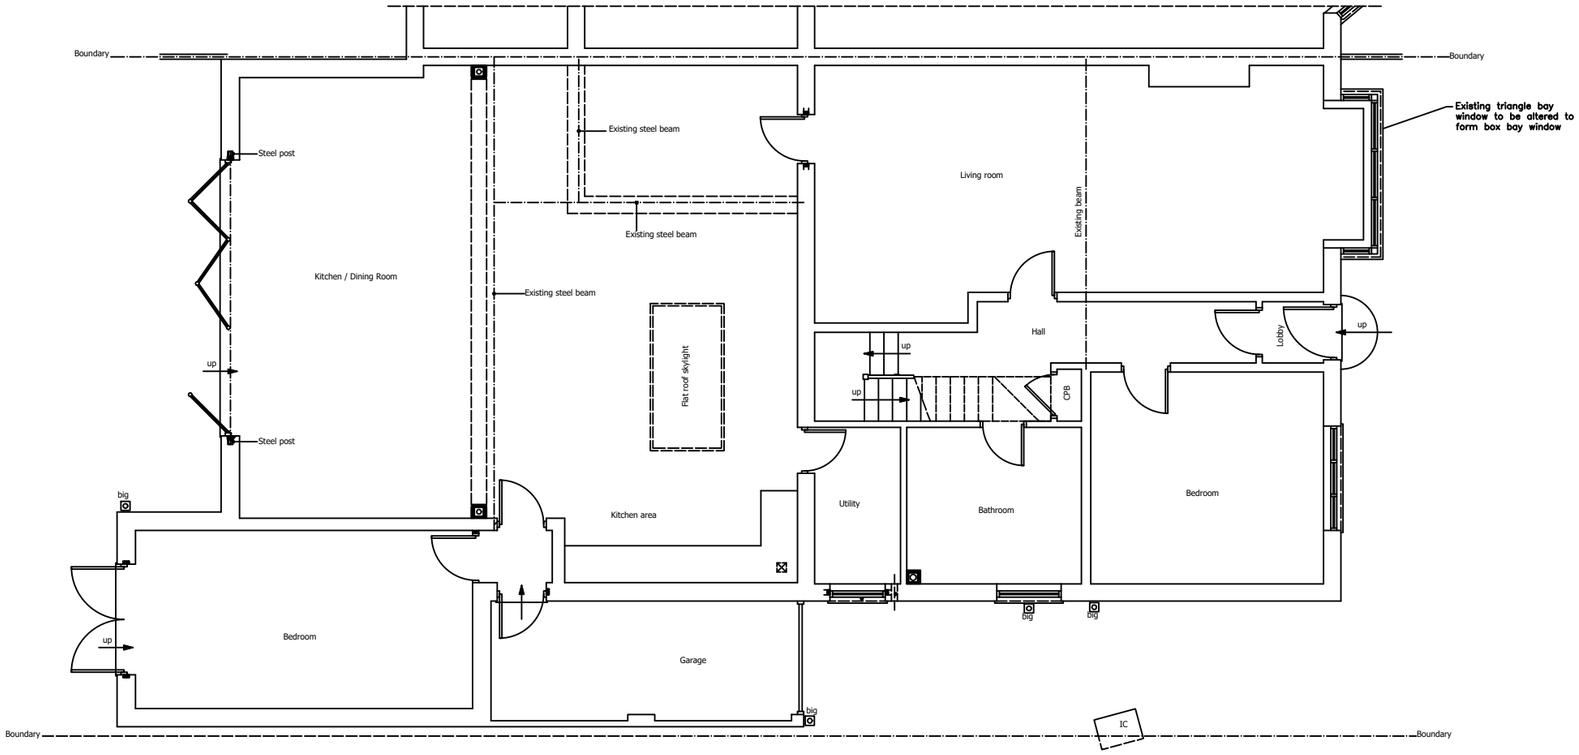

PROPOSED FRONT ELEVATION

General Notes

1. All dimensions must be checked on site prior to the commencement of any construction work.
2. Any construction work completed prior to receiving full Building Regulations approval is done so at the client & builder's own risk.

No.	Revision/Issue	Date
C1	Issued for Client Approval	23.06.2024

Firm Name and Address

PGM Services Ltd
(Architectural and Planning Consultants)
Peter Milburn
18 Grasmere Gardens
South Shields
NE34 0DZ
Tel: 07799 060630

Project Name and Address

Marie Graham
58 Lisle Road
South Shields
NE34 6DH

Project	Sheet
Alteration	03
Date: 23.06.2024	
Scale: 1:100	