

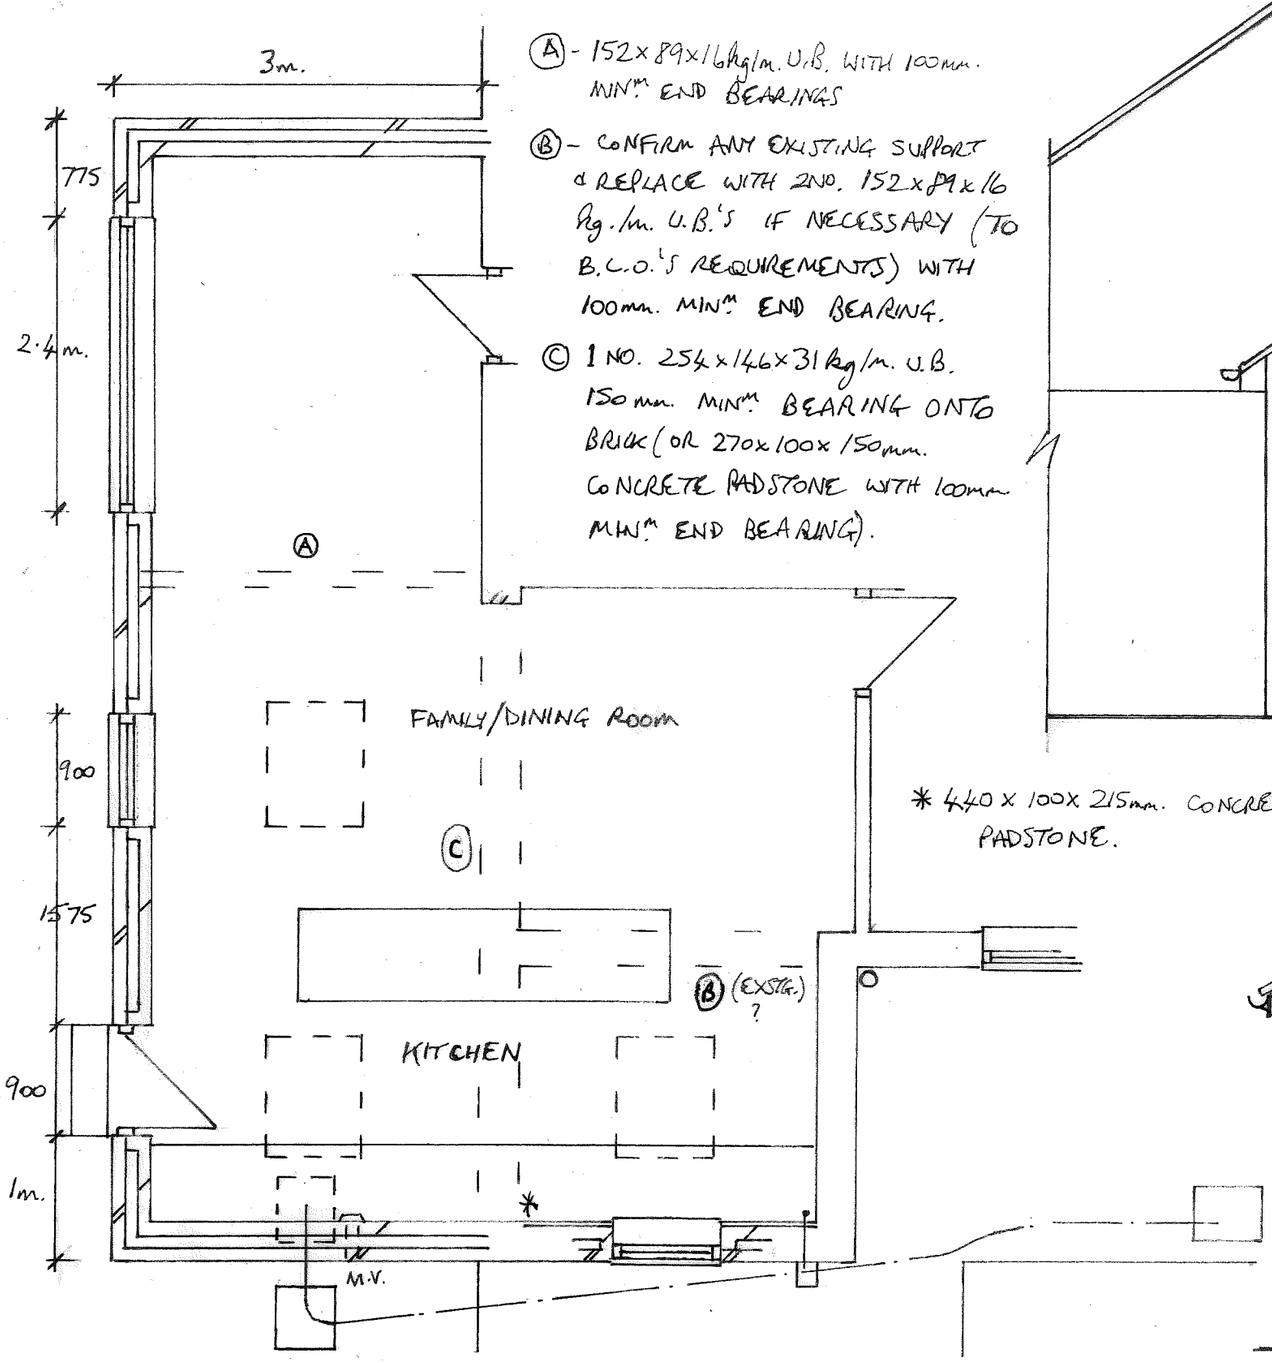


PROPOSED GROUND FLOOR PLAN 1:50

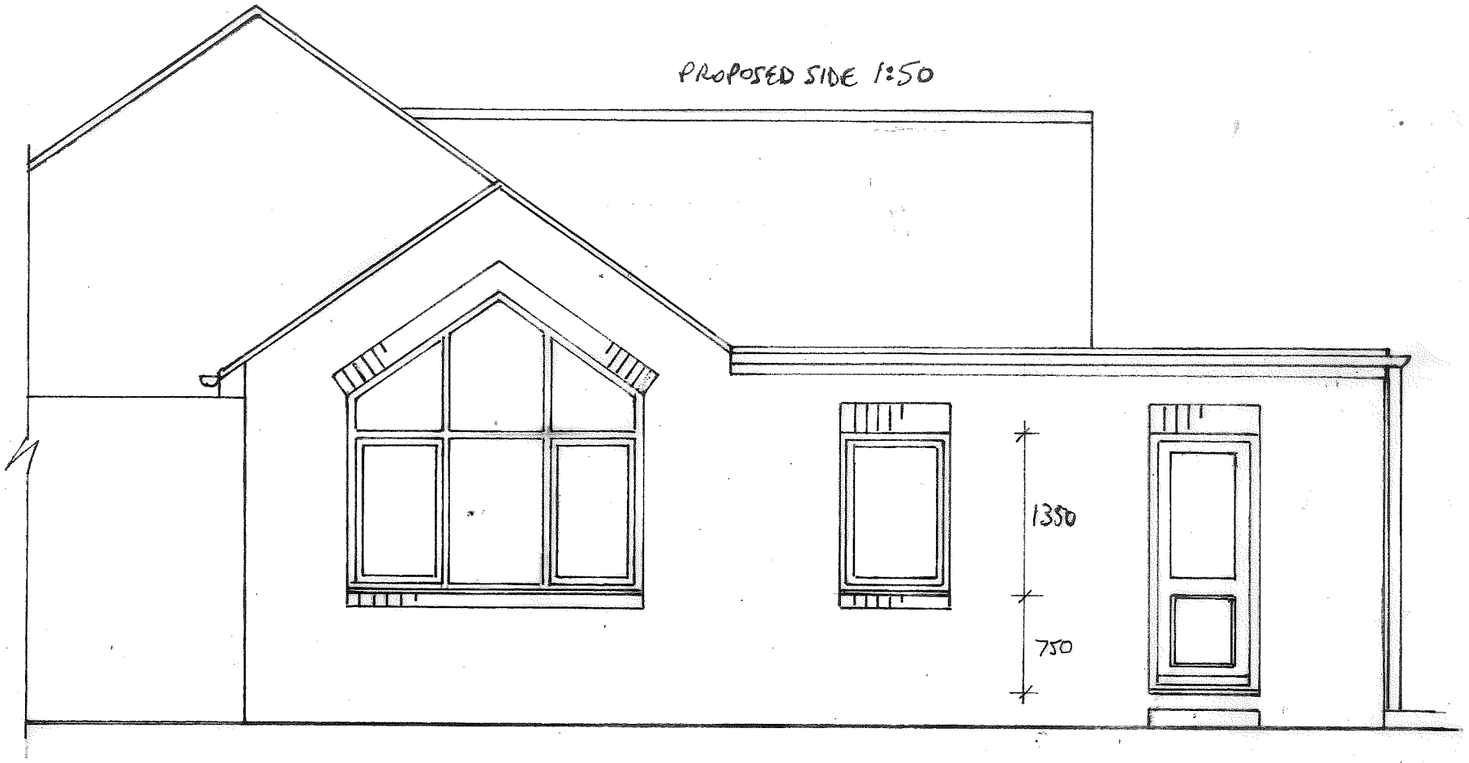

PROPOSED SIDE 1:50

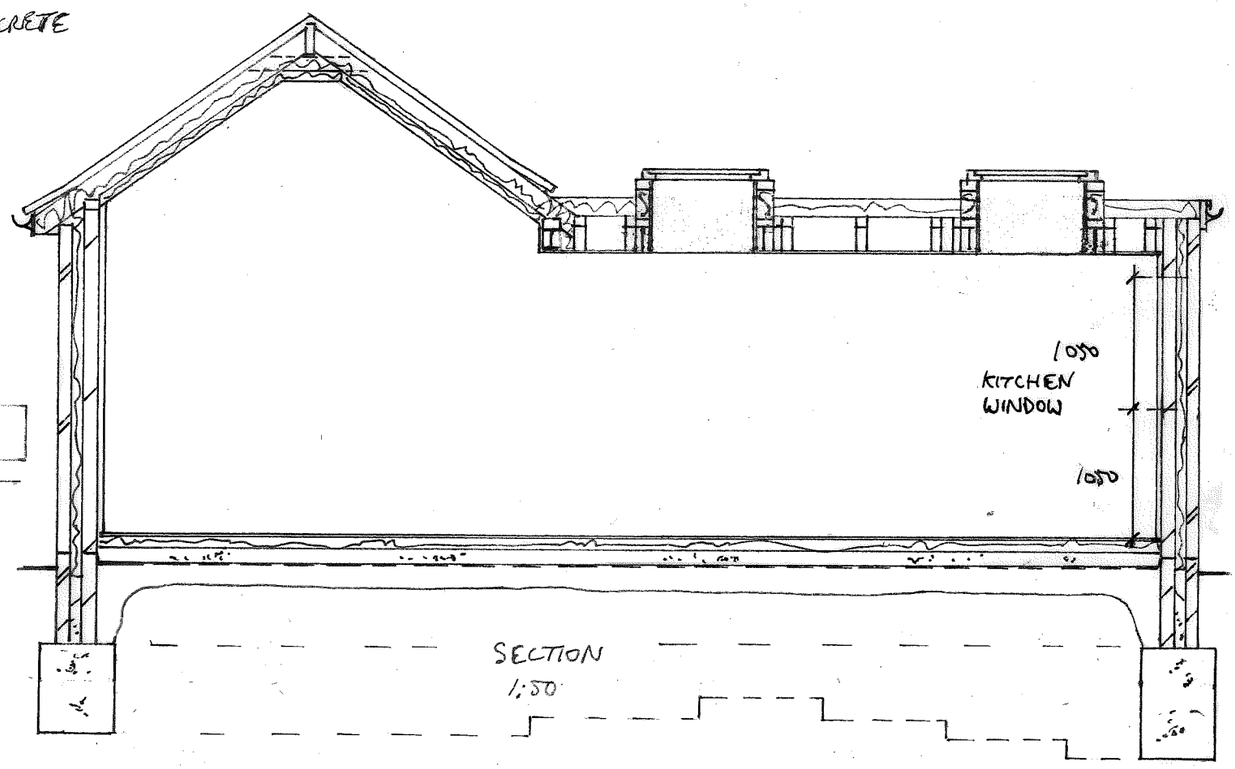

SECTION 1:50

PROPOSED EXTENSION TO 27 RIDLEY GROVE, S. SHIELDS
FOR MR. & MRS. JOHNSON **DRG NO 1**