
10000

0 2 4 6 8 10m

SCALE BAR - 1 to100




01 Front Elevation
Scale 1:100

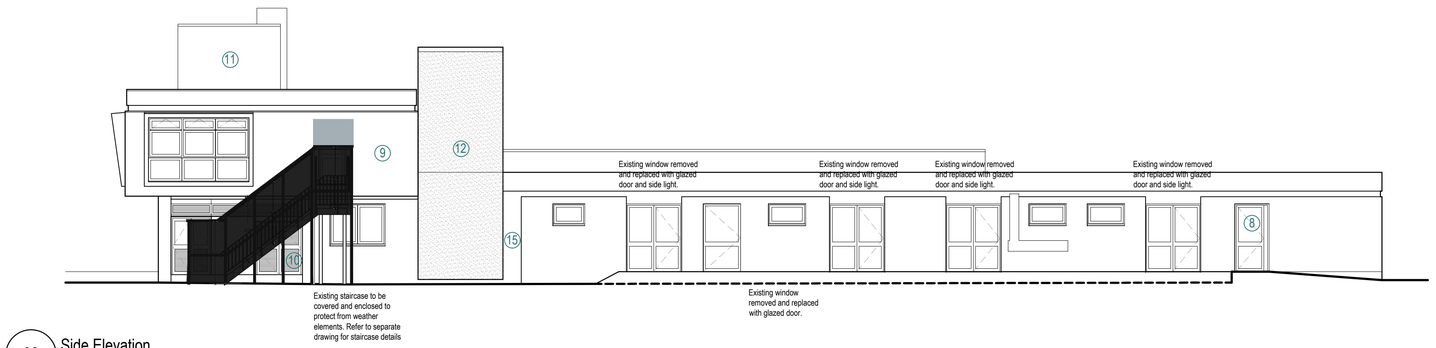

02 Side Elevation
Scale 1:100



03 Rear Elevation
Scale 1:100

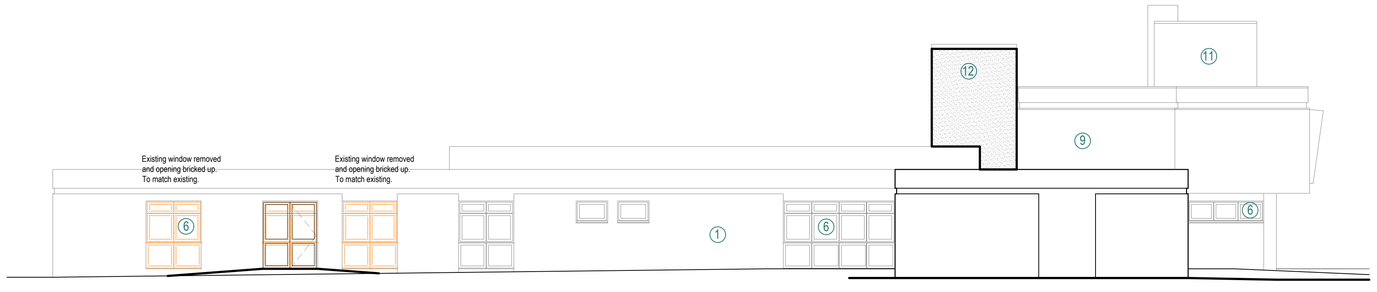

04 Side Elevation
Scale 1:100

Revision Table:

Rev. No.	Date	By	Description of revision
A	19.11.24	CJC	Lift shaft changed to render. windows changed to doors from bedrooms.

Drawing Notes:

Material Key:

1: Existing brick
2: Proposed brick to match existing
3: Proposed render in colour to match existing
4: Proposed aluminium grey window to match existing
5: Standing Seem roof upstand in grey
6: Existing aluminium grey window (those at 1st floor level with aluminium surround)
7: Proposed aluminium door in grey colour to match existing
8: Existing aluminium door in grey colour
9: Existing render in off white colour
10: Louvered doors in grey aluminium to plant room
11: Existing standing seem cladding to high level plant room
12: Proposed render - Colour to match existing.
13: Standing seem box windows
14: Glass balustrade with painted metal posts in grey colour
15: Blocked up opening with bricks to match existing
16: Existing building sign replaced with new

PLAN5
Architectural Design

Plan5
Mabgate Business Centre
Mabgate
Leeds LS9 7DR

07780 603676
matthew@plan-5.co.uk
www.plan-5.co.uk

Client:
Mr Ilyas Syed
Every Sensation

Project:
Proposed Day Centre & Respite Facility at
The Hebburn Health Centre, Campbell Park
Road, Hebburn, NE31 2SP

Drawing Title:		Drawing Status:	
Proposed Elevations		Planning	
Job No.:	**Rev No.:**	**Drawing No.:**	
P5021	A	DP(2)010	
Date:	**Scale:**	**Drawn By:**	**Checked By:**
19.09.2024	1:100 @a1	CJC	MJC

This drawing & all information contained within it is the copyright & ownership of Plan5 Ltd and cannot be used by any other party unless agreed without prior permission in writing to Plan5 Ltd. All dimensions are subject to a site survey. Do not scale from this drawing. Plan5 can not guarantee the scale of any drawing(s) which are converted to PDF. All dimensions are in millimeters unless stated otherwise. This drawing should be read in conjunction with all other relevant drawings and specifications. No part of this drawing is to be reproduced, stored in a retrieval system or transmitted in any form or by any means without prior permission in writing.

Company number: 11250847 Registered in England & Wales. Registered office address: The Old Forge, Bowling Green Yard, Kingston, HG8 9FL.

Plan5 is the trading name of Plan5 Limited