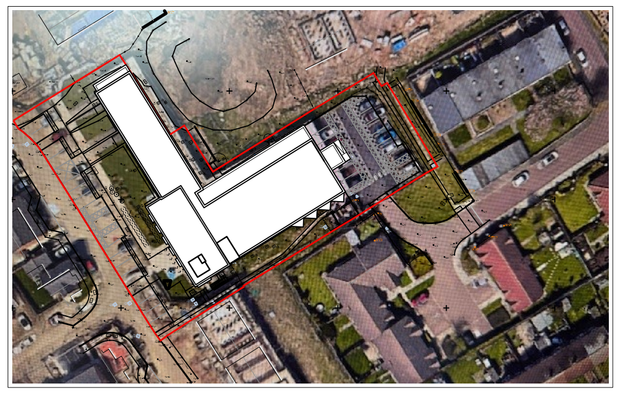


01 Context Plan
Scale 1:1000

02 SITE PLAN
Scale 1:200

20000

0 5 10 15 20m

SCALE BAR

Revision Table:

Rev. No.	Date	By	Description of revision
A	16.07.24	MJC	Red line boundary added following meeting with contractor, client and solicitor on site 11.07.24.
B	19.11.24	CJC	Boundary fence heights adjusted to 2.4m. Access added to new bedroom external doors.
C	21.10125	MJC	Ramp to front escape updated with both now under 25m2 in area as drawn. Cycle parking added to garden area for staff use.

Drawing Notes:

The Topographical Survey has been undertaken by others and as such Plan 5 Ltd accept no ongoing liability for the accuracy of this.

Car parking provided for 30 vehicles with a loss of 2 spaces overall

PLAN5
Architectural Design

Plan5
Mabgate Business Centre
Mabgate
Leeds LS9 7DR

07780 603676
matthew@plan-5.co.uk
www.plan-5.co.uk

Client:	Mr Ilyas Syed Every Sensation
Project:	Proposed Day Centre & Respite Facility at The Hebburn Health Centre, Campbell Park Road, Hebburn, NE31 2SP
Drawing Title:	Proposed Site Plan
Drawing Status:	Planning
Job No.:	P5021
Rev No.:	C
Drawing No.:	DP(0)001
Date:	10.05.2024
Scale:	1:100 @a1 1:1000 @a1
Drawn By:	MJC
Checked By:	MJC / SKC

This drawing & all information contained within it is the copyright & ownership of Plan5 Ltd and cannot be used by any other party unless agreed without prior permission in writing to Plan5 Ltd. All dimensions are subject to a site survey. Do not scale from this drawing. Plan5 can not guarantee the scale of any drawing(s) which are converted to PDF. All dimensions are in millimeters unless stated otherwise. This drawing should be read in conjunction with all other relevant drawings and specifications. No part of this drawing is to be reproduced, stored in a retrieval system or transmitted in any form or by any means without prior permission in writing.

Company number: 11250847 Registered in England & Wales. Registered office address: The Old Forge, Bowling Green Yard, Kirkgate, HG8 5FL.

Plan5 is the trading name of Plan5 Limited