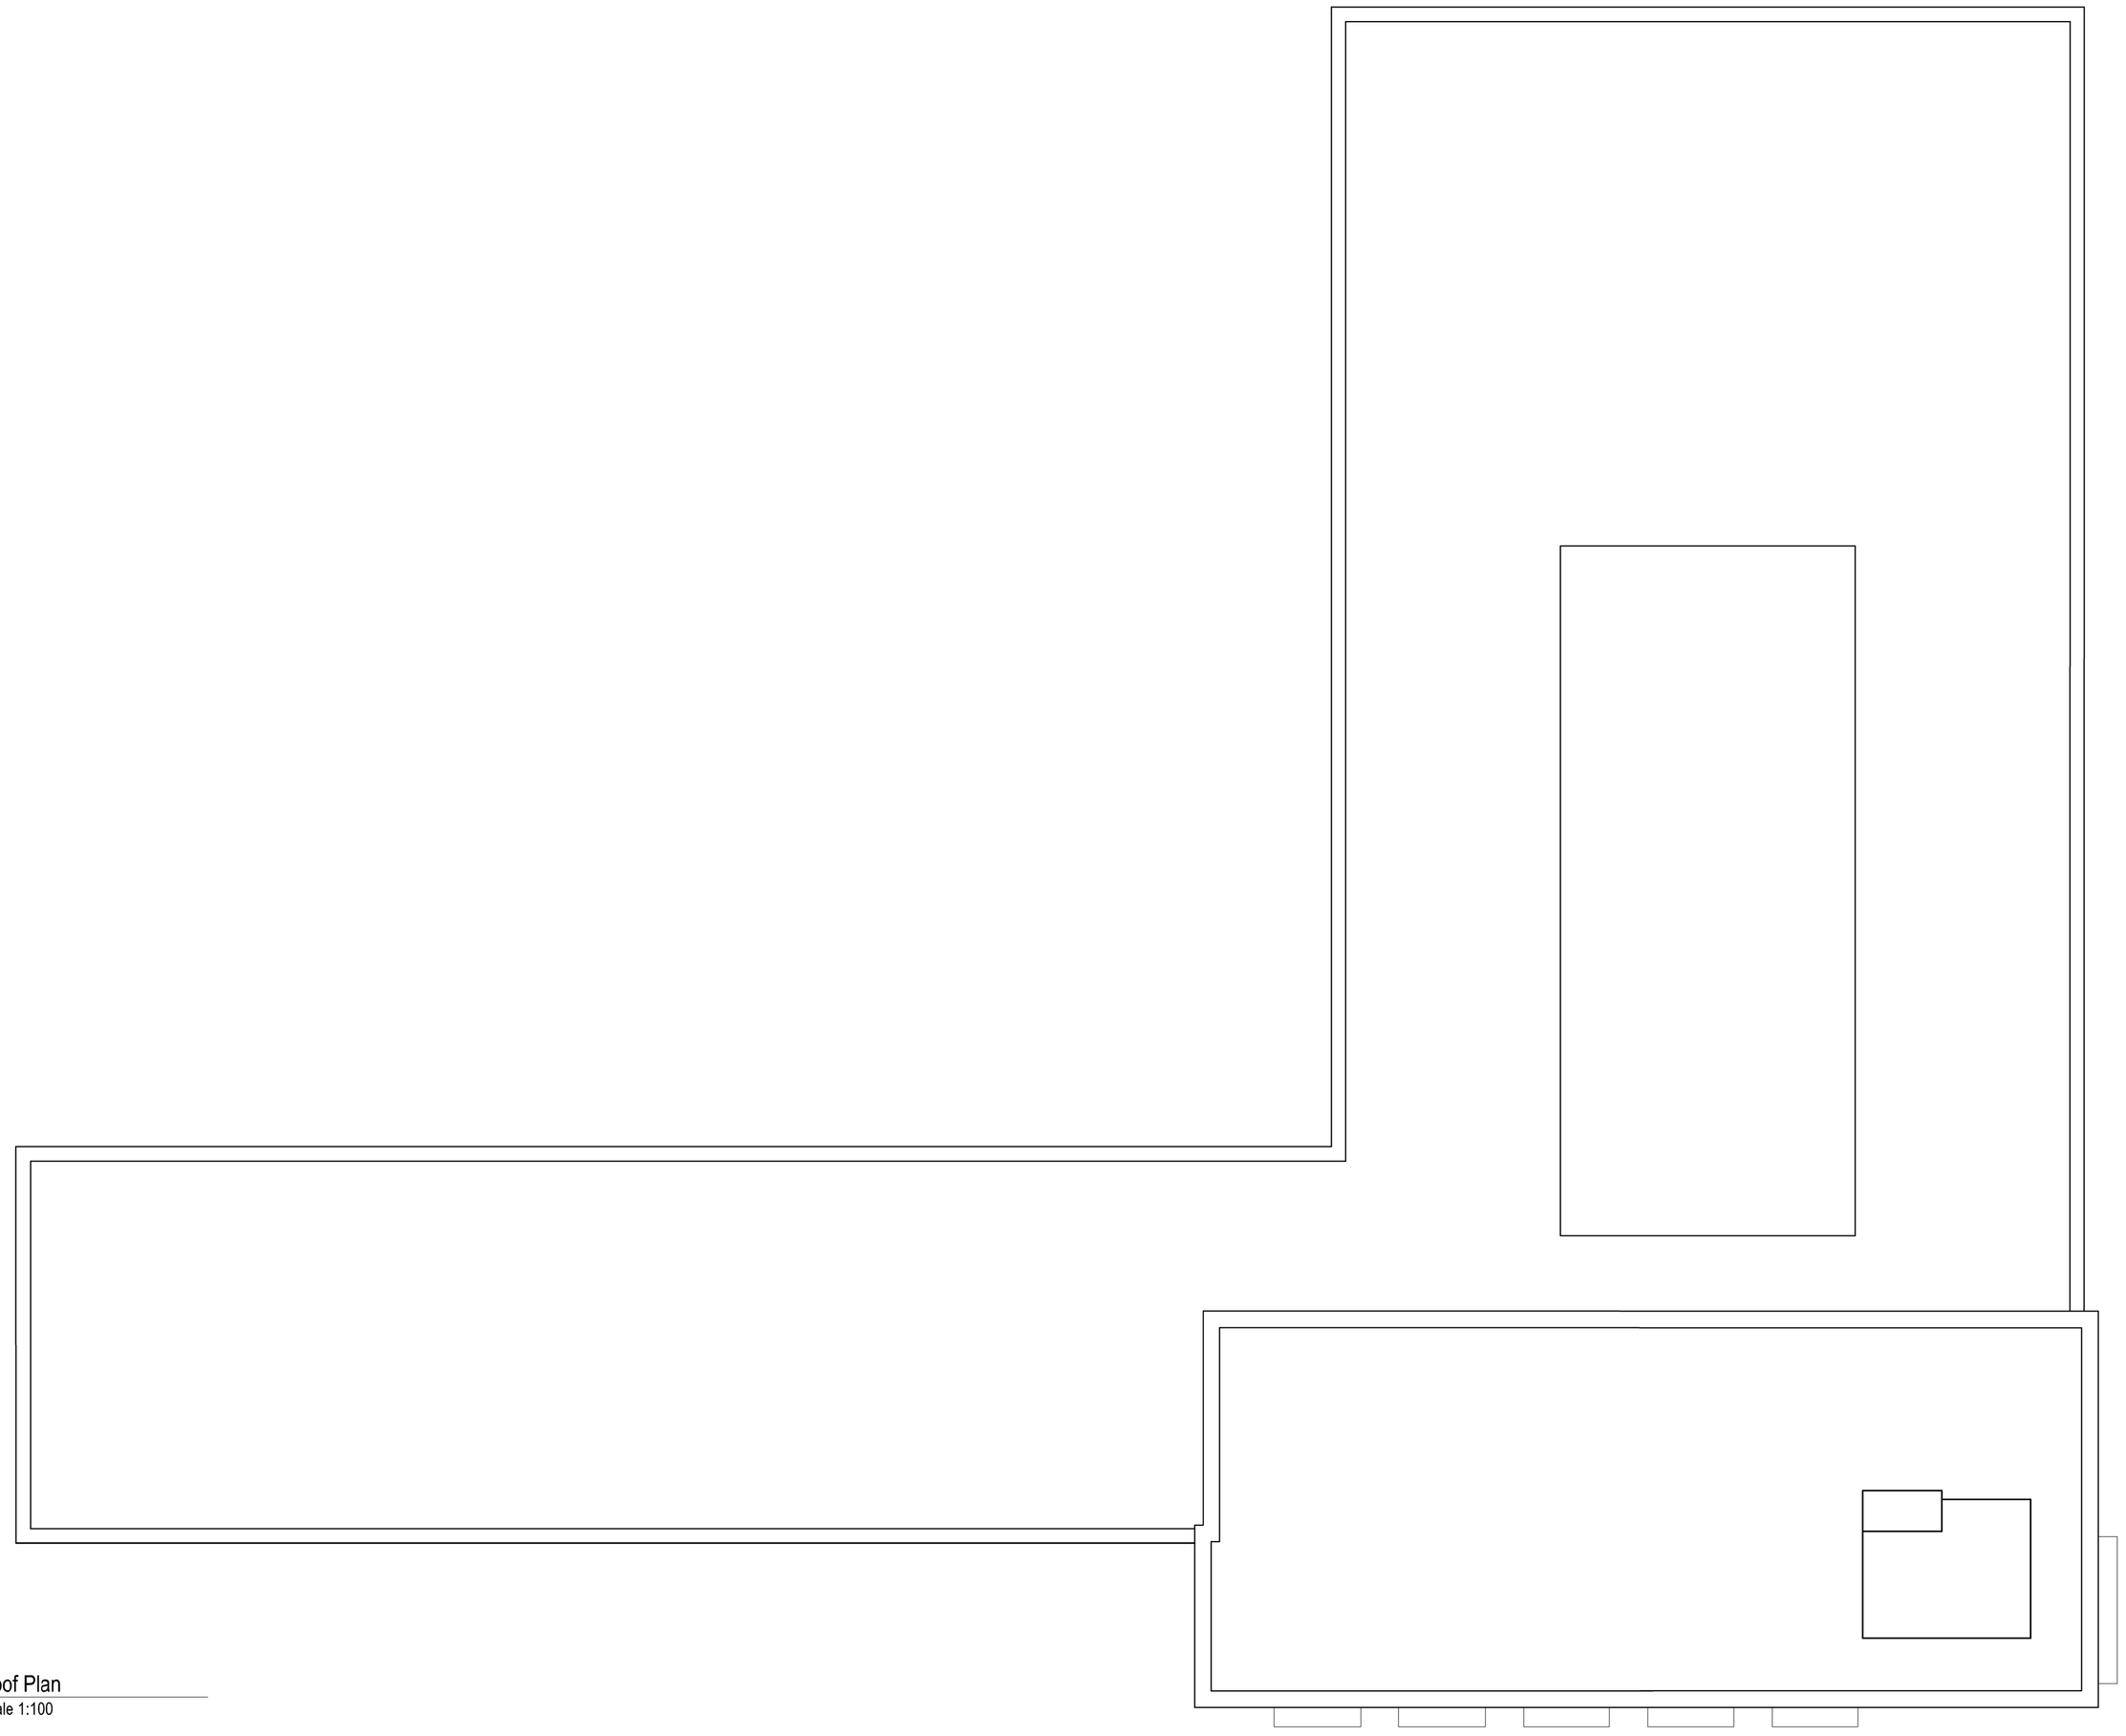


01 Roof Plan
Scale 1:100

10000

0 2 4 6 8 10m

SCALE BAR - 1 to100

Revision Table:

Rev. No.	Date	By	Description of revision
-	-	-	-

Drawing Notes:

The measured Building Survey has been undertaken by others and as such Plan 5 Ltd accept no ongoing liability for the accuracy of the building footprint or elements within this.

PLAN5
Architectural Design

Plan5
Mabgate Business Centre
Mabgate
Leeds LS9 7DR

07780 603676
matthew@plan-5.co.uk
www.plan-5.co.uk

Client:
Mr Ilyas Syed
Every Sensation

Project:
Proposed Day Centre & Respite Facility at
The Hebburn Health Centre, Campbell Park
Road, Hebburn, NE31 2SP

Drawing Title:		Drawing Status:	
Existing Plans Roof Layout		Existing	
Job No.:	**Rev No.:**	**Drawing No.:**	
P5021	-	DE(1)002	
Date:	**Scale:**	**Drawn By:**	**Checked By:**
16.02.2024	1:100 @a1 1:1000 @a1	MJC	MJC / SKC

This drawing & all information contained within it is the copyright & ownership of Plan5 Ltd and cannot be used by any other party unless agreed without prior permission in writing to Plan5 Ltd. All dimensions are subject to a site survey. Do not scale from this drawing. Plan5 can not guarantee the scale of any drawing(s) which are converted to PDF. All dimensions are in millimeters unless stated otherwise. This drawing should be read in conjunction with all other relevant drawings and specifications. No part of this drawing is to be reproduced, stored in a retrieval system or transmitted in any form or by any means without prior permission in writing.

Company number: 11250847 Registered in England & Wales. Registered office address: The Old Forge, Bowling Green Yard, Kirkgate, HG8 9FL.

Plan5 is the trading name of Plan5 Limited