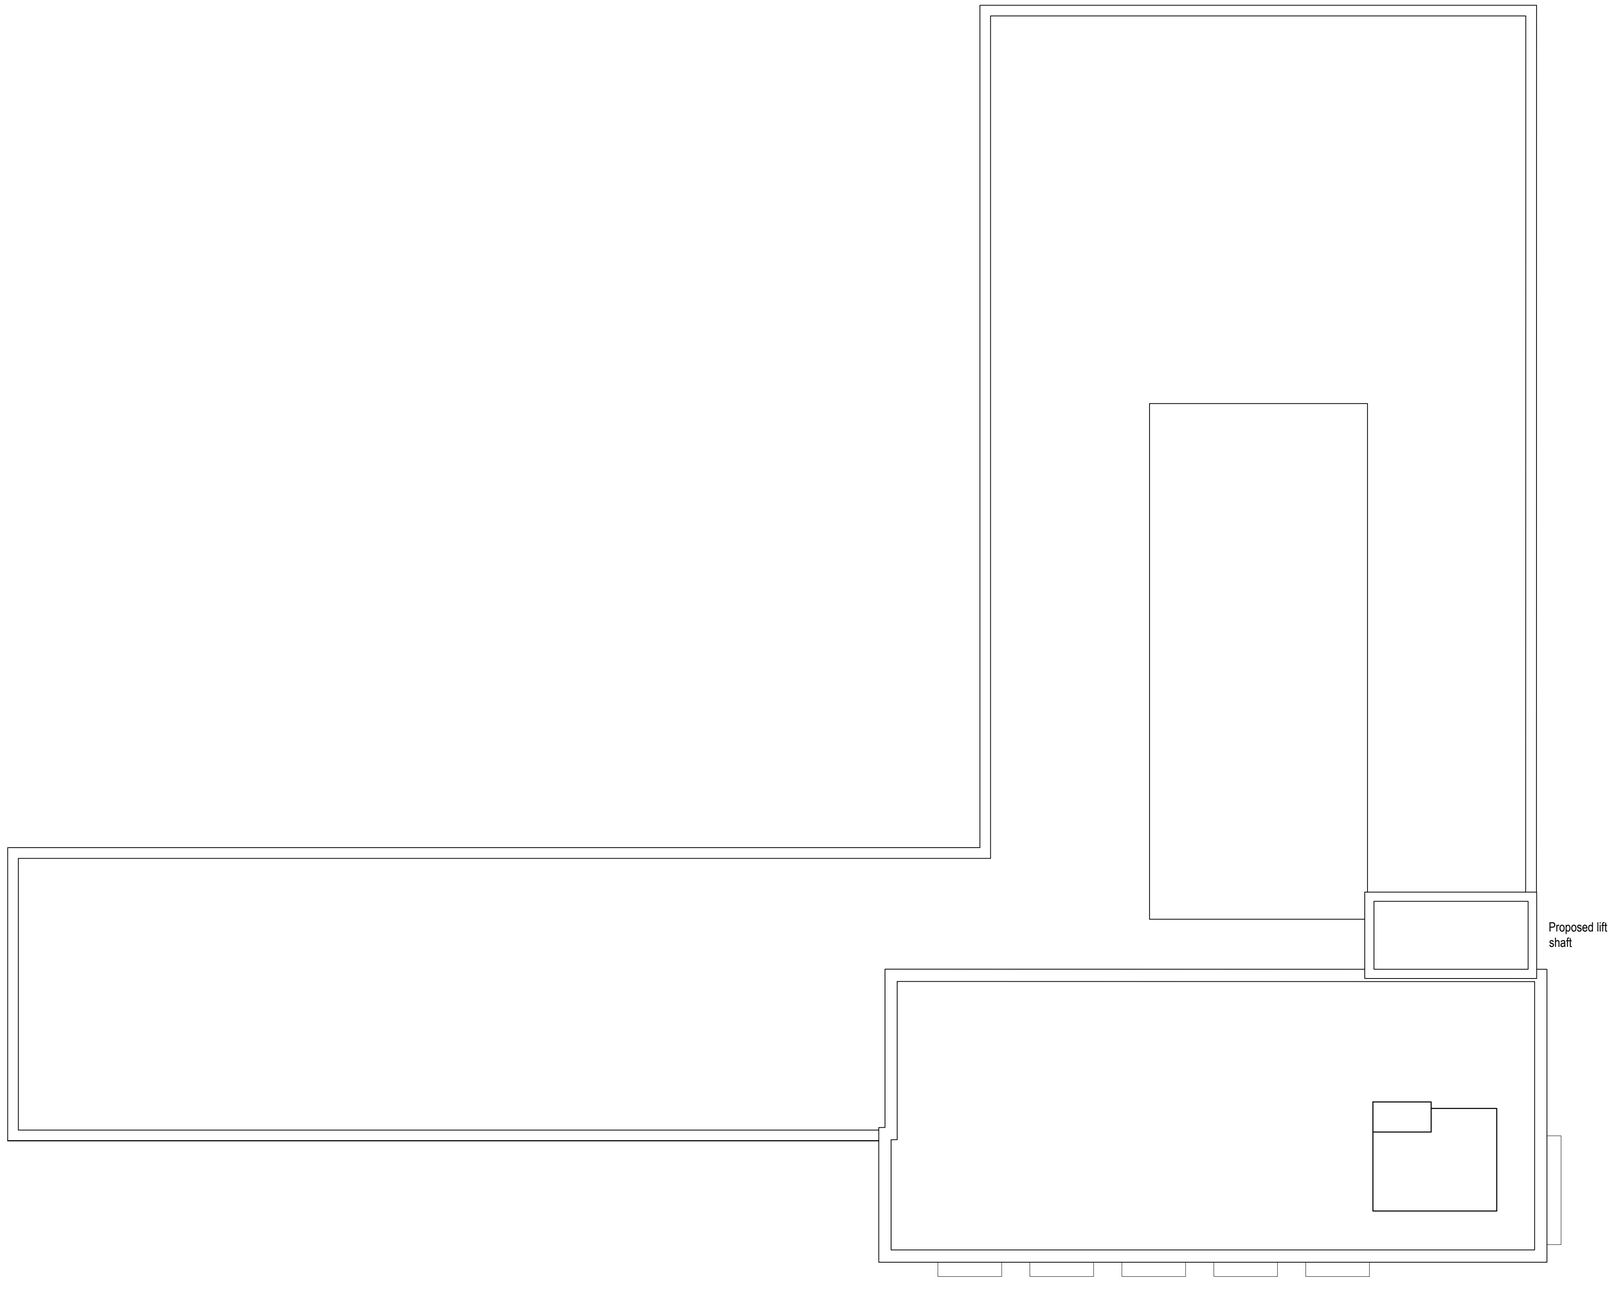



01 Roof Plan
Scale 1:100

10000

0 2 4 6 8 10m

SCALE BAR - 1 to100

Revision Table:

| Rev. No. | Date | By | Description of revision |
|---|---|---|---|
| - | - | - | - |

Drawing Notes:

-

PLAN5
Architectural Design

Plan5
Mabgate Business Centre
Mabgate
Leeds LS9 7DR

07780 603676
matthew@plan-5.co.uk
**www.plan-5.co.uk**

Client:
Mr Ilyas Syed
Every Sensation

Project:
Proposed Day Centre & Respite Facility at
The Hebburn Health Centre, Campbell Park
Road, Hebburn, NE31 2SP

| Drawing Title: | | Drawing Status: | |
|---|---|---|---|
| Proposed Plans:<br>Roof Layout | | Planning | |
| **Job No.:** | **Rev No.:** | **Drawing No.:** | |
| P5021 | N/A | DP(1)012 | |
| **Date:** | **Scale:** | **Drawn By:** | **Checked By:** |
| 19.09.2024 | 1:100 @a1 | CJC | MJC |

This drawing & all information contained within it is the copyright & ownership of Plan5 Ltd and cannot be used by any other party unless agreed without prior permission in writing to Plan5 Ltd. All dimensions are subject to a site survey. Do not scale from this drawing. Plan5 can not guarantee the scale of any drawing(s) which are converted to PDF. All dimensions are in millimeters unless stated otherwise. This drawing should be read in conjunction with all other relevant drawings and specifications. No part of this drawing is to be reproduced, stored in a retrieval system or transmitted in any form or by any means without prior permission in writing.

Company number: 11250847 Registered in England & Wales. Registered office address: The Old Forge, Bowling Green Yard, Knaphill, GU21 2FL.

Plan5 is the trading name of Plan5 Limited