
10000

0 2 4 6 8 10m

SCALE BAR - 1 to100




01 Front Elevation
Scale 1:100

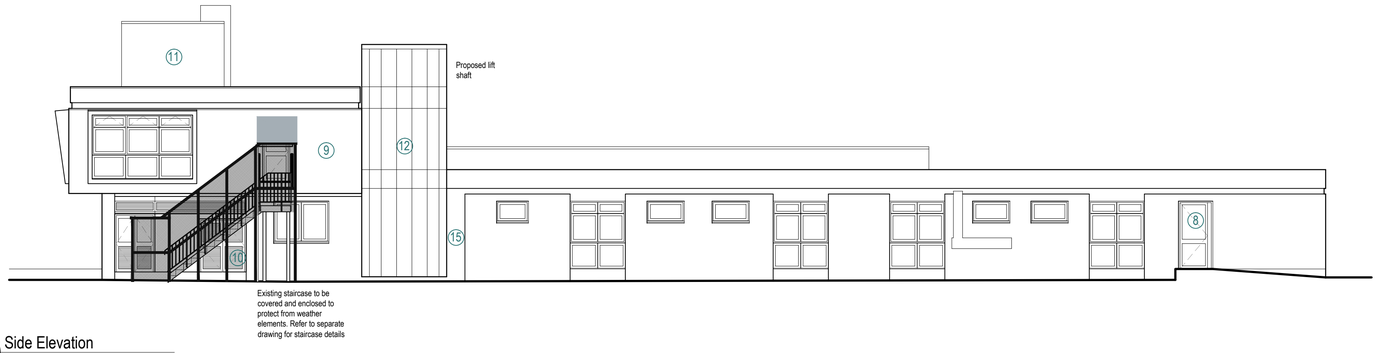

02 Side Elevation
Scale 1:100



03 Rear Elevation
Scale 1:100

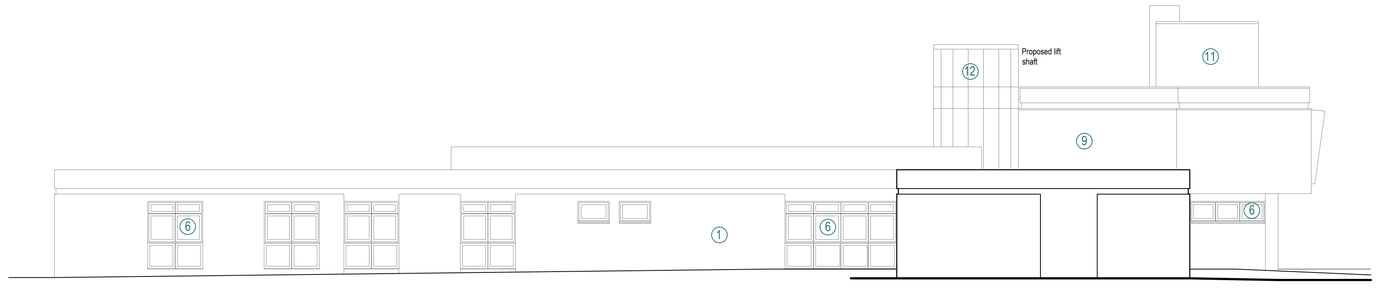

04 Side Elevation
Scale 1:100

Revision Table:

Rev. No.	Date	By	Description of revision
-	-	-	-

Drawing Notes:

Material Key:

1: Existing brick
2: Proposed brick to match existing
3: Proposed render in colour to match existing
4: Proposed aluminium grey window to match existing
5: Standing Seem roof upstand in grey
6: Existing aluminium grey window (those at 1st floor level with aluminium surround)
7: Proposed aluminium door in grey colour to match existing
8: Existing aluminium door in grey colour
9: Existing render in off white colour
10: Louvered doors in grey aluminium to plant room
11: Existing standing seem cladding to high level plant room
12: Proposed standing seem cladding to lift shaft
13: Standing seem box windows
14: Glass balustrade with painted metal posts in grey colour
15: Blocked up opening with bricks to match existing
16: Existing building sign replaced with new

PLAN5
Architectural Design

Plan5
Mabgate Business Centre
Mabgate
Leeds LS9 7DR

07780 603676
matthew@plan-5.co.uk
www.plan-5.co.uk

Client: Mr Ilyas Syed, Every Sensation			
Project: Proposed Day Centre & Respite Facility at The Hebburn Health Centre, Campbell Park Road, Hebburn, NE31 2SP			
Drawing Title: Proposed Elevations		Drawing Status: Planning	
Job No.: P5021	Rev No.: /	Drawing No.: DP(2)010	
Date: 19.09.2024	Scale: 1:100 @a1	Drawn By: CJC	Checked By: MJC

This drawing & all information contained within it is the copyright & ownership of Plan5 Ltd and cannot be used by any other party unless agreed without prior permission in writing to Plan5 Ltd. All dimensions are subject to a site survey. Do not scale from this drawing. Plan5 can not guarantee the scale of any drawing(s) which are converted to PDF. All dimensions are in millimeters unless stated otherwise. This drawing should be read in conjunction with all other relevant drawings and specifications. No part of this drawing is to be reproduced, stored in a retrieval system or transmitted in any form or by any means without prior permission in writing.

Company number: 11926847 Registered in England & Wales. Registered office address: The Old Forge, Bowling Green Yard, Knaptie, HG5 8PL.

Plan5 is the trading name of Plan5 Limited