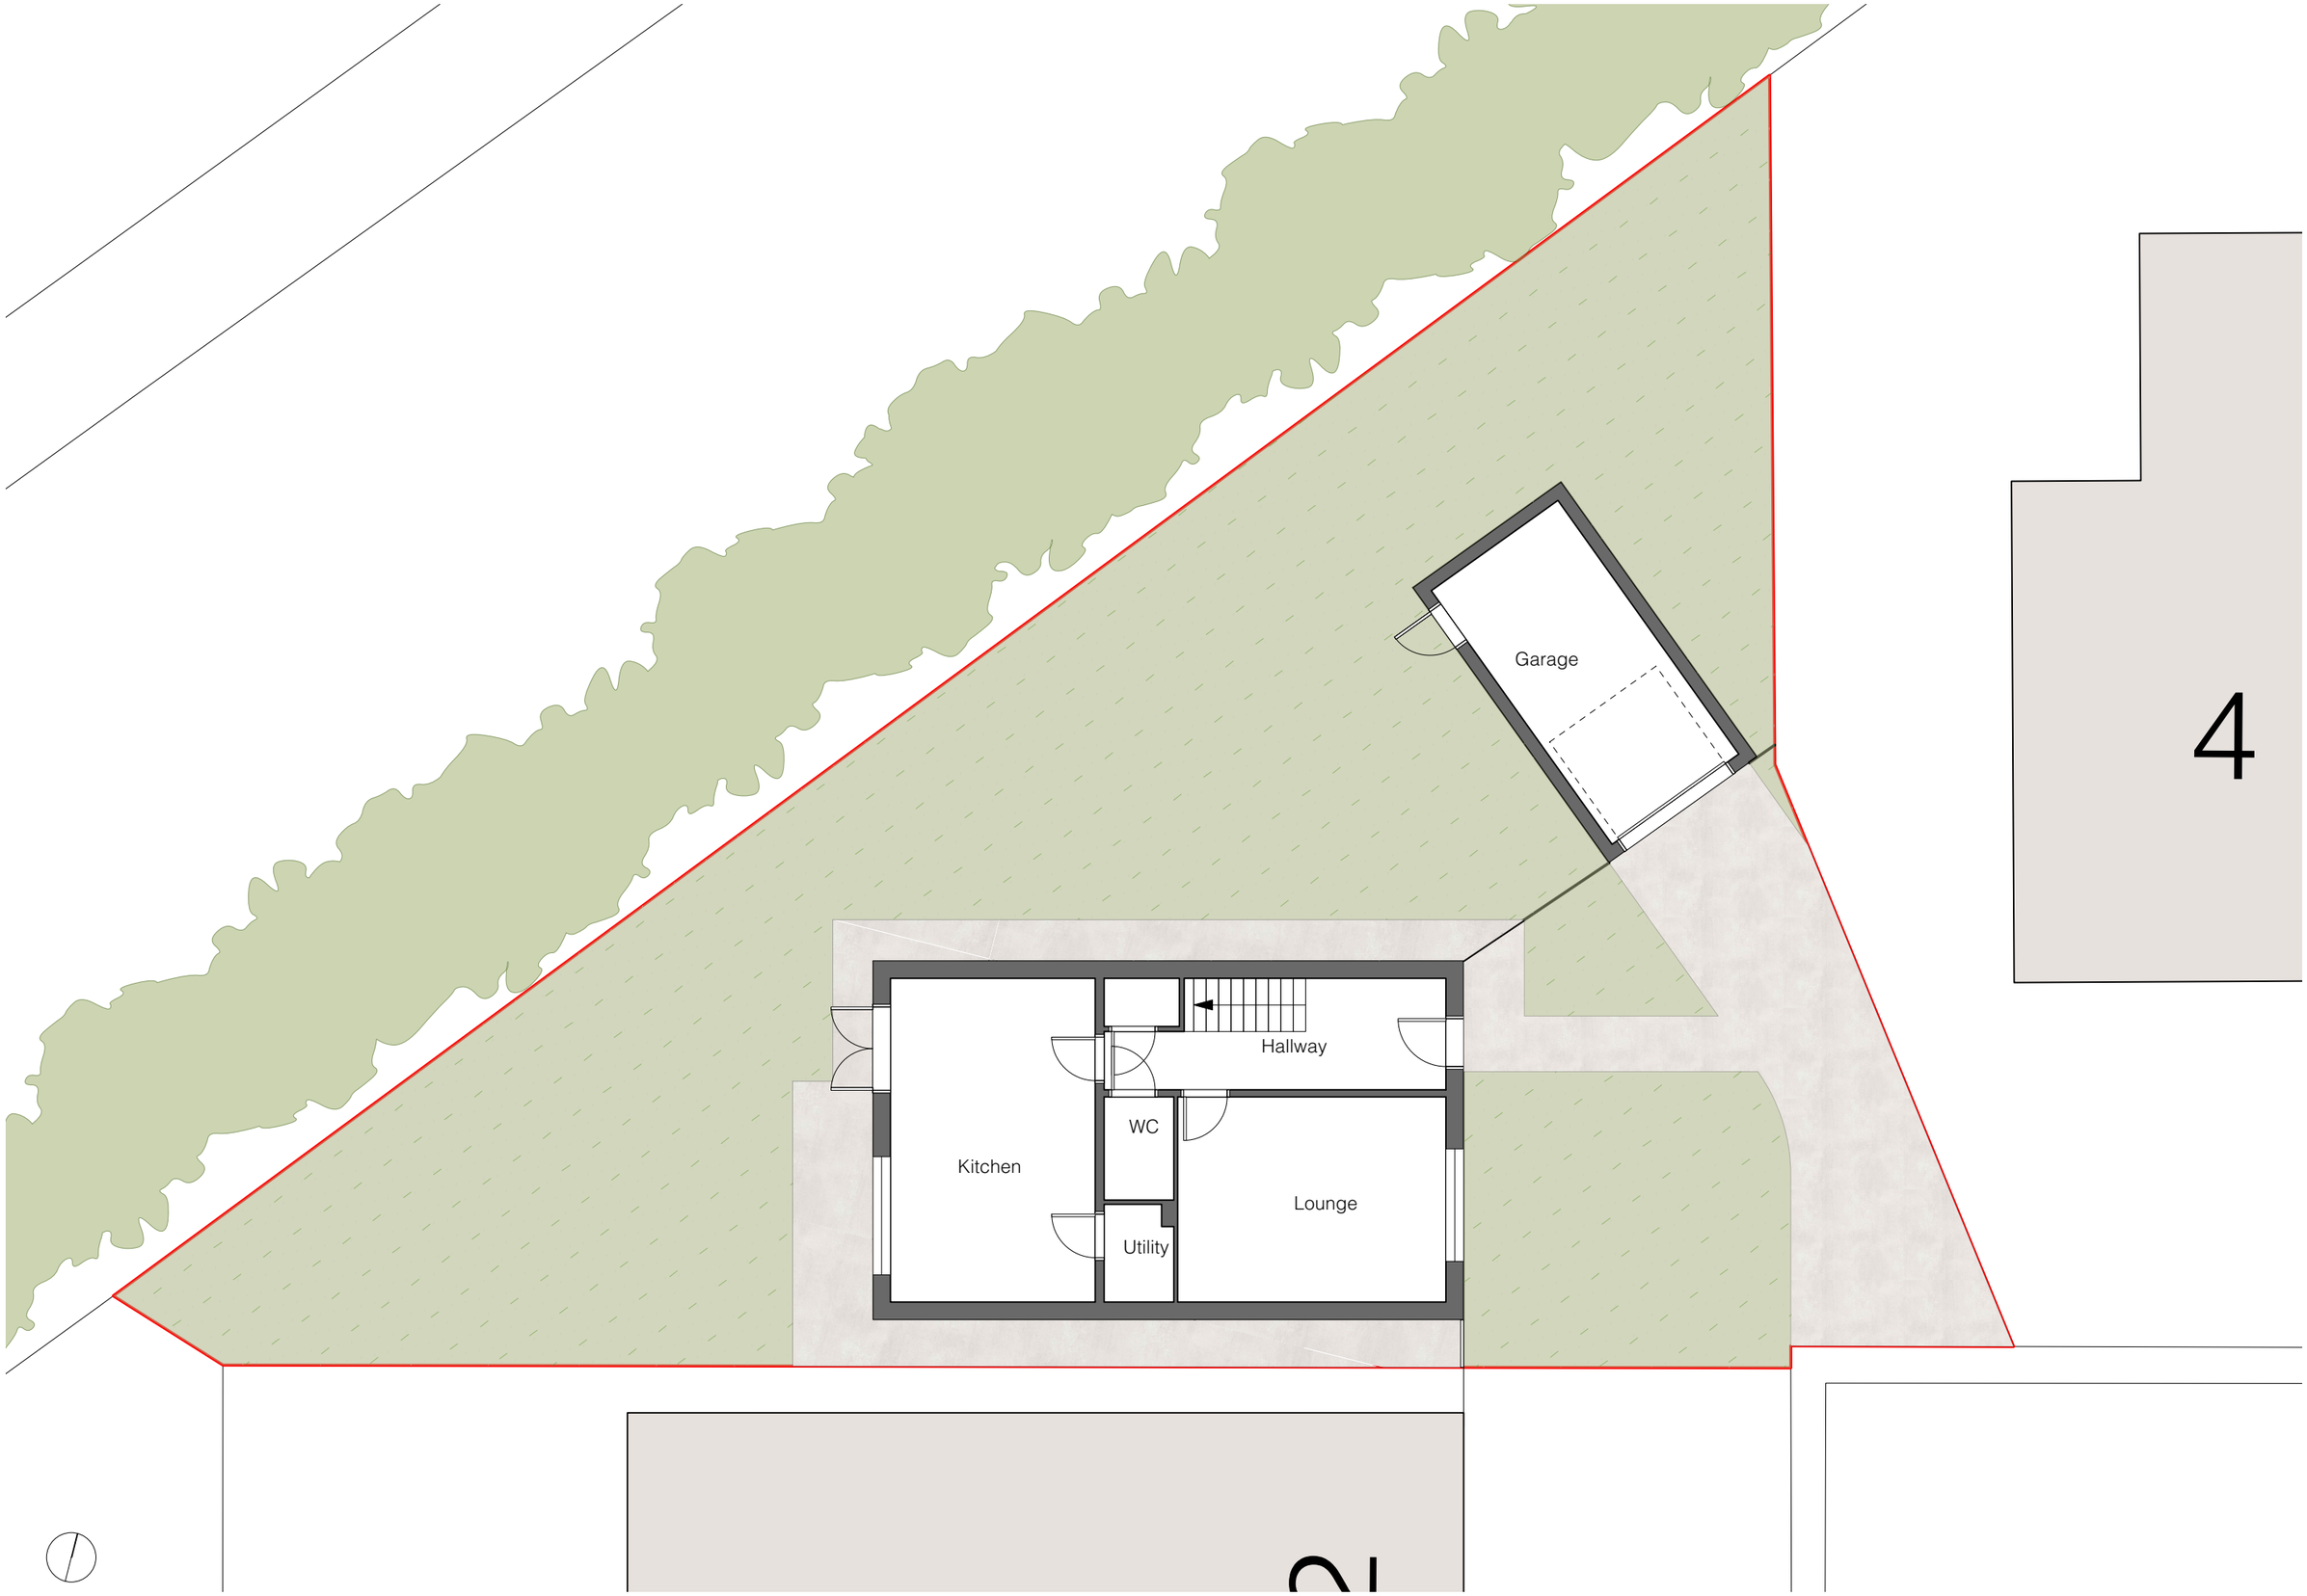



VICTORIA RAMEZ
ARCHITECTS

Garden Studios, High St. Gosforth
Newcastle NE3 1LX
**www.victoriaramez.com**
0191 429 5813

DRAWING NO.
24029-EX-10-101-

STATUS
PLANNING

| SCALE | DATE | DRAWN | CHECKED | APPROVED |
|---|---|---|---|---|
| 1:100 | 20/10/2024 | VR | VR | VR |

PROJECT NO.
24029

CLIENT
THE ALLSOPPS

# Existing Ground Floor Plan

3 EBBA POINT

This drawing is the copyright of **Victoria Ramez Architects.**
Not to be reproduced, retained or disclosed to any unauthorised person either wholly or in part without written permission.
**Do not scale from this drawing.**
All indicated dimensions to be checked and verified on site by the contractor before commencement of any fabrication drawings or works on site whatsoever.
Report any discrepancies to the Architect immediately.
Drawings to be read in conjunction with relevant Consultant's drawings and specification.