
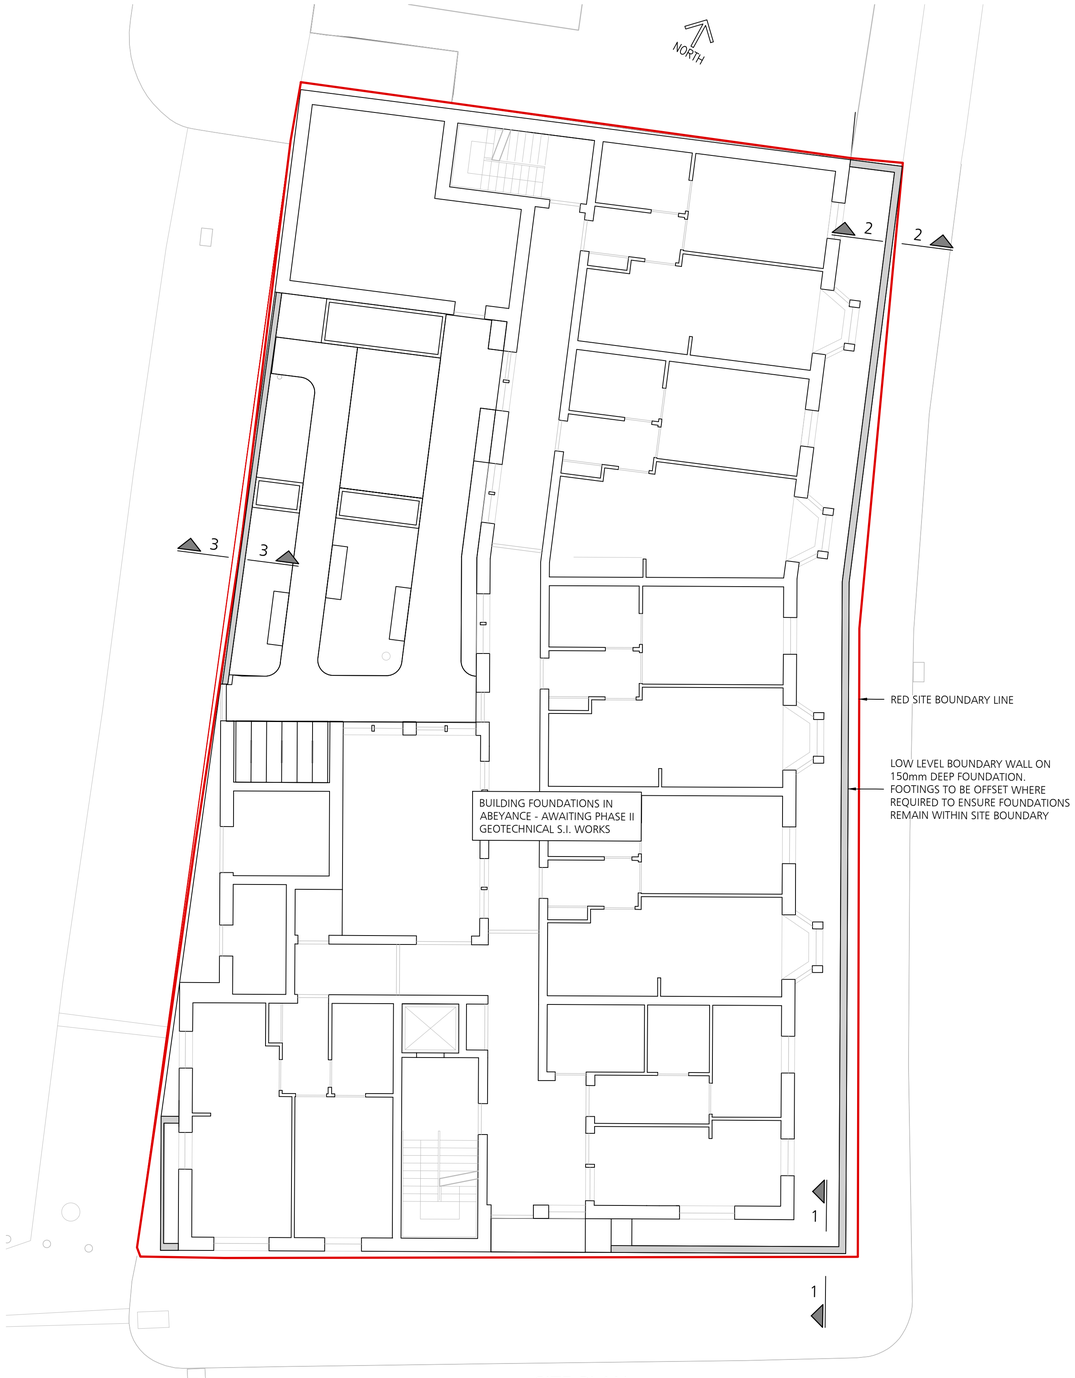



SITE PLAN

SCALE 1:100

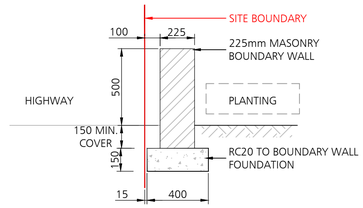


SECTION 1-1

SCALE 1:20

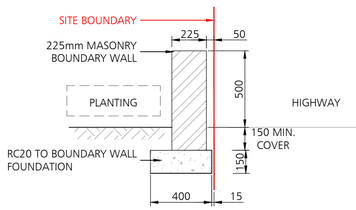

SECTION 2-2

SCALE 1:20

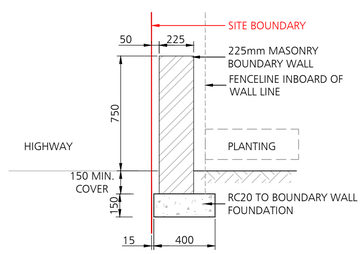

SECTION 3-3

SCALE 1:20

DO NOT SCALE

DESIGNERS HAZARD IDENTIFICATION

IT IS ASSUMED THAT ALL WORKS WILL BE UNDERTAKEN BY A COMPETENT CONTRACTOR WORKING, WHERE APPROPRIATE, TO AN APPROVED METHOD STATEMENT. IN ADDITION TO THE HAZARDS TYPICALLY ASSOCIATED WITH THE TYPES OF CONSTRUCTION DETAILED ON THIS DRAWING, ANY KNOWN ABNORMAL HAZARDS SPECIFIC TO THIS SCHEME HAVE BEEN IDENTIFIED.

ABNORMAL HAZARD REFERENCE

NOTES:

1. THIS DRAWING IS TO BE READ IN CONJUNCTION WITH ARCHITECT'S, SPECIALIST'S AND ALL OTHER ENGINEER'S DRAWINGS AND FOLLOWING SPECIFICATIONS:
   ENG SPEC 2: IN-SITU REINFORCED CONCRETE
   ENG SPEC 4: LOADBEARING & NON-LOADBEARING MASONRY
   ENG SPEC 5: EXCAVATIONS & FOUNDATIONS & HARDCORE ENG SPEC 8: PRECAST CONCRETE FLOORS
2. ALL WORK IS TO BE CARRIED OUT IN ACCORDANCE WITH CURRENT EDITION OF THE BUILDING REGULATIONS AND SATISFACTION OF THE LOCAL AUTHORITY BUILDING INSPECTOR AND THE WARRANTY PROVIDER.
3. FOR SETTING OUT, DIMENSIONS, LEVELS, REFER TO ARCHITECT'S DRAWINGS AND SPECIFICATION.

FOUNDATION DESIGN MAY BE SUBJECT TO CHANGE UPON RECEIPT OF THE GEOTECHNICAL PHASE II S.I. REPORT

DATE	REVISION DESCRIPTION	BY	CHK.	REV.
03.02.25	PRELIMINARY ISSUE	Z.D.	H.B.	P01

DUDLEYS CONSULTING ENGINEERS
Tithe House
35 Town Street
Leeds, LS18 5LJ
0113 258 3611
info@dudleys.co.uk

PROJECT

VOYAGE BOLDON COLLIERY
WILTON GARDENS SOUTH
BOLDON COLLIERY, NE35 9HS

TITLE

BOUNDARY TREATMENT
PLAN AND SECTIONS

SCALE	PAPER	STAGE	STATUS
AS SHOWN	A1	PRELIMINARY	

DRAWING NO.	REV.
24321-DCE-XX-XX-D-S-900	P01