


existing site and roof plan
scale 1:200

proposed site and roof plan
scale 1:200

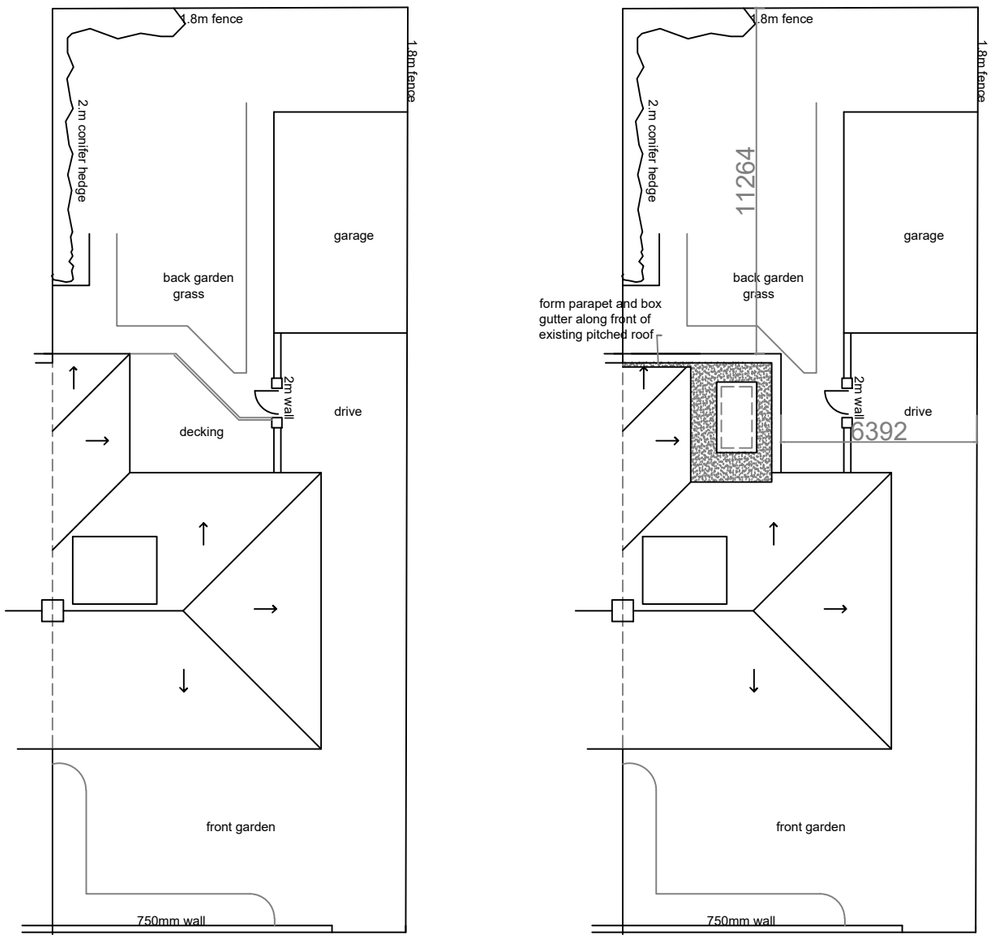

location plan
scale 1:1250

North

cummings
Architects Limited
17 Killingworth Drive • Sunderland • SR4 8QQ• Tel: 07985442755
e-mail: info@cummingsarchitects.co.uk

PROJECT
12 Summerhill Road, NE34 6DT

DRAWING TITLE
existing and proposed site and roof plan

DATE	SCALE @	JOB NO	DRAWING NO	REV
23.09.24	200@ A3	24133	01	*

Copyright of this design is the property of Cummings Architects Limited. Cummings Architects LTD. accepts no liability to third parties arising out of the unlawful reproduction or use of this drawing.
Dimensions to be confirmed on site before work commences & ordering of materials. Any discrepancies must be reported to Architect before any work is undertaken. This drawing is to be read in conjunction with relevant consultants information and specifications.

A Member of the Royal Institute of British Architects