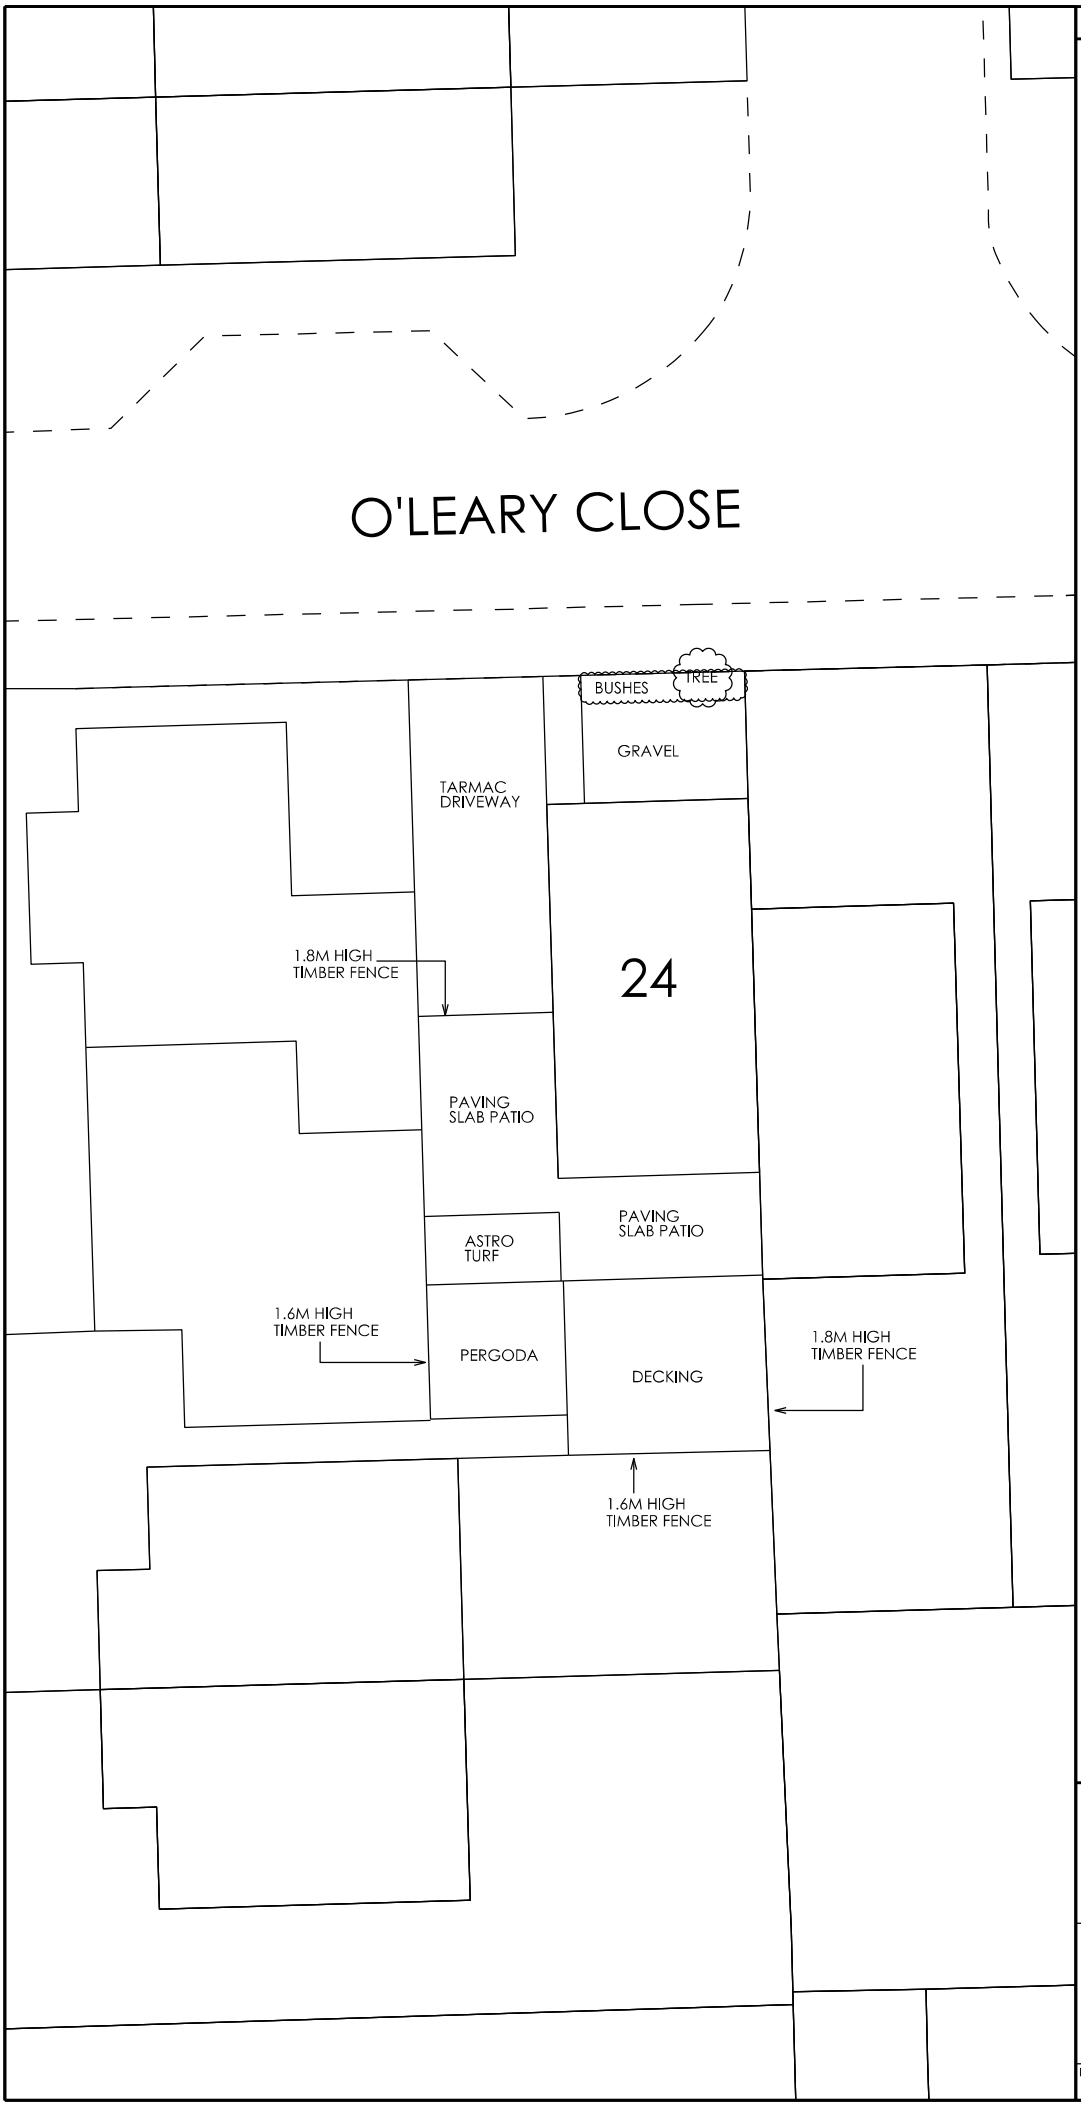


Notes | A4

NORTH

Rev Date Description

Job Title

PROPOSED SIDE EXTENSION TO
24 O'LEARY CLOSE
SOUTH SHIELDS
TYNE AND WEAR
NE33 5EH

Drawing Title	Drawing No.	Rev
EXISTING SITE PLAN	THT / 05	

Date	Scale	Drawn	Checked
NOV 2024	1:200		