
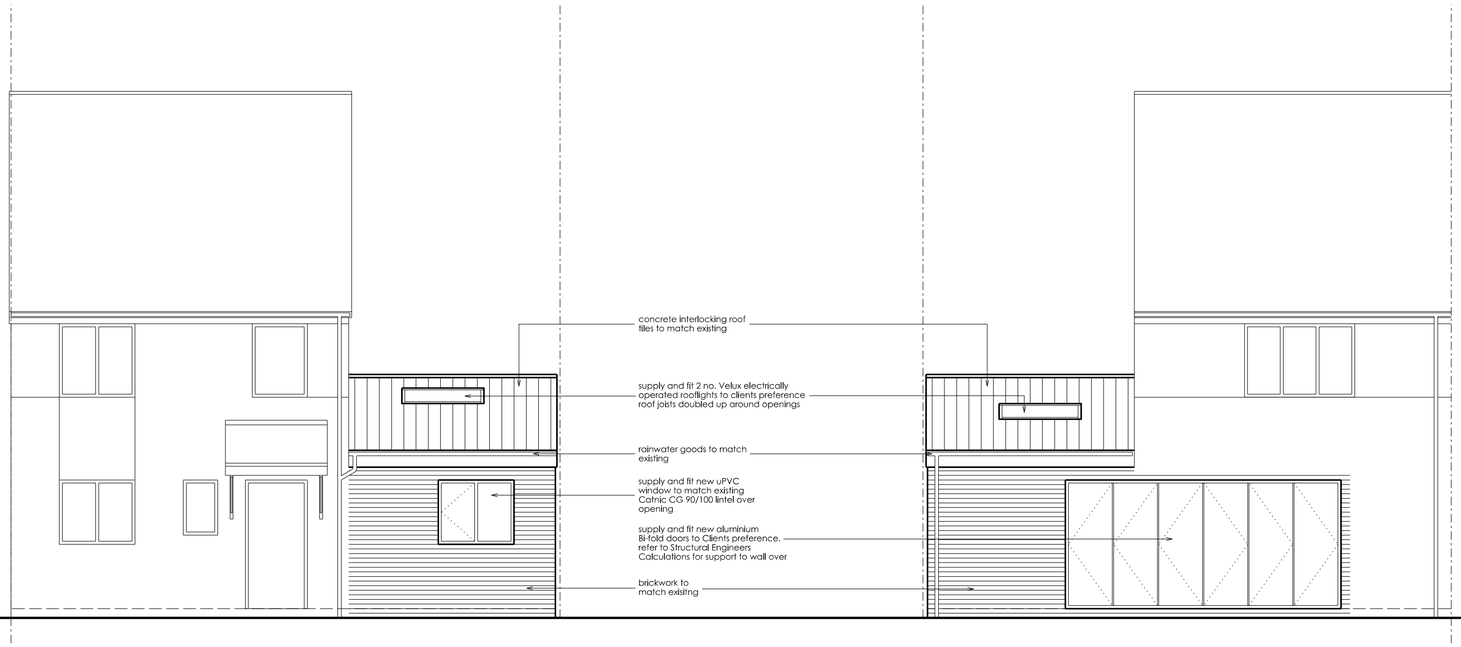


FRONT ELEVATION

REAR ELEVATION

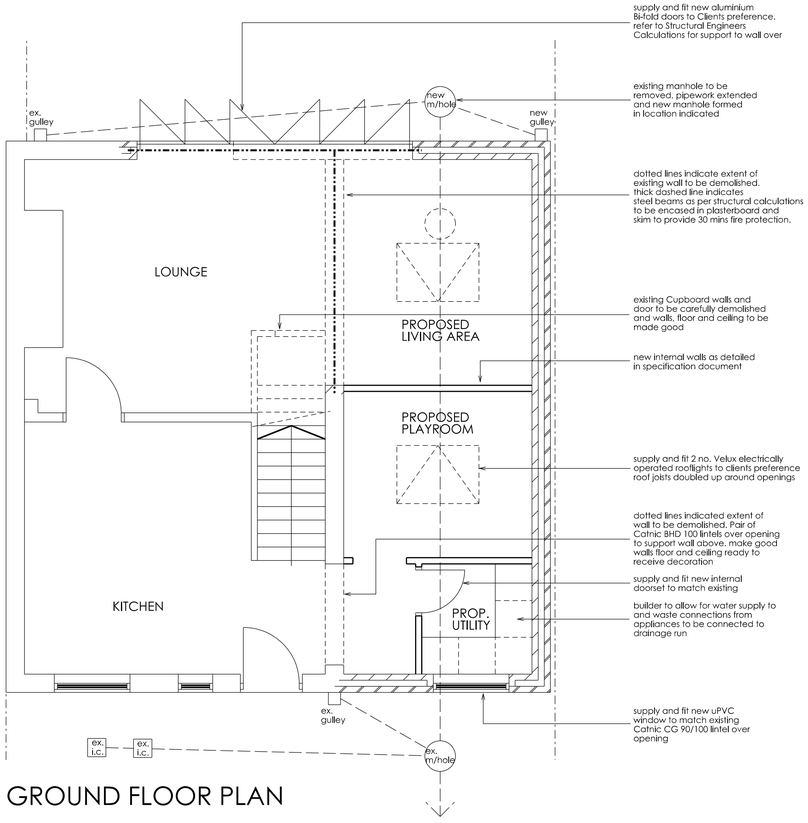

GROUND FLOOR PLAN

Notes | A1

Rev Date Description

Job Title

PROPOSED SIDE EXTENSION TO
24 O'LEARY CLOSE
SOUTH SHIELDS
TYNE AND WEAR
NE33 5EH

Drawing Title	Drawing No.	Rev
PROPOSED PLAN, AND ELEVATIONS	THT / 03	

Date	Scale	Drawn	Checked
NOV 2024	1:50		