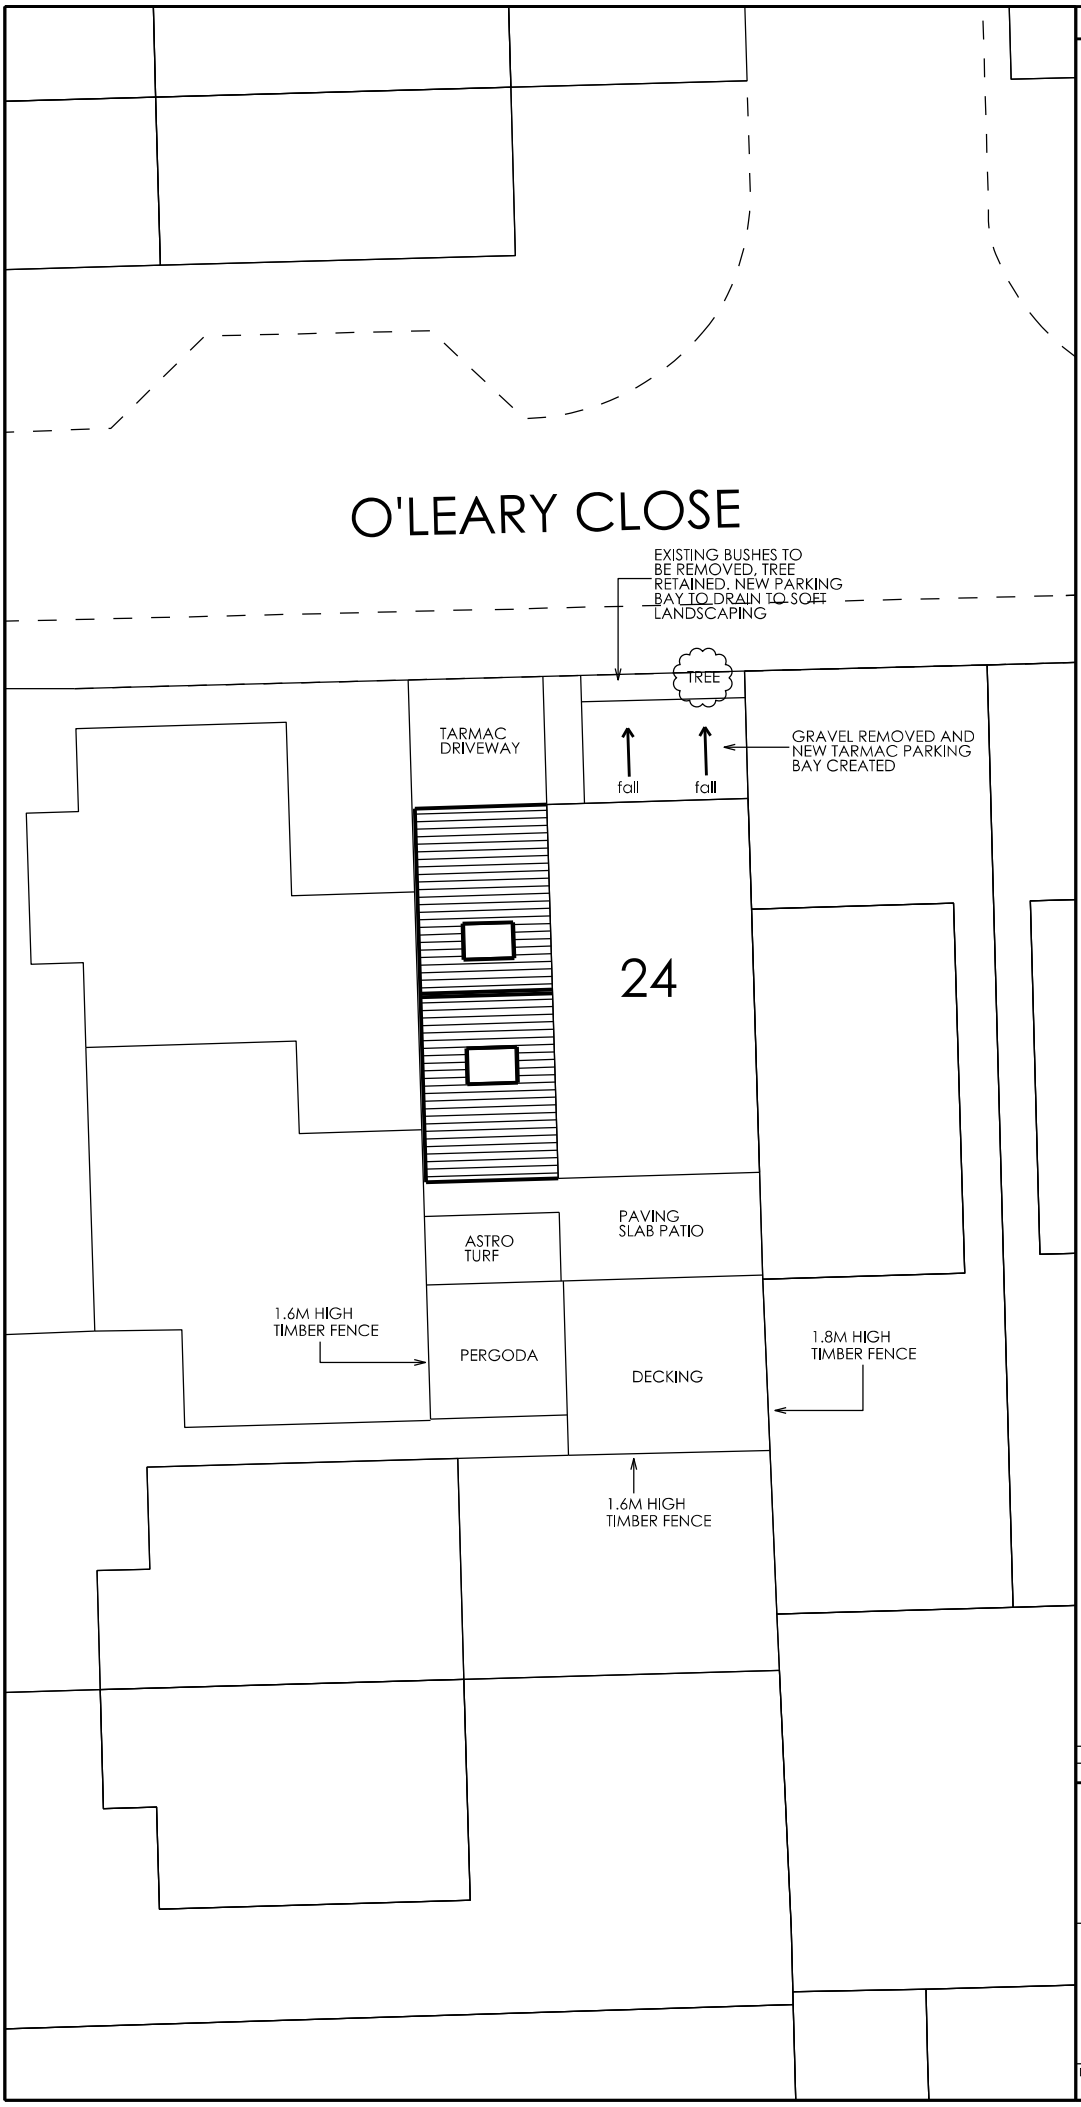


Notes | A4

NORTH

Rev	Date	Description
A	DEC '24	FALL INDICATED TO NEW TARMAC PARKING BAY

Job Title

PROPOSED SIDE EXTENSION TO
24 O'LEARY CLOSE
SOUTH SHIELDS
TYNE AND WEAR
NE33 5EH

Drawing Title	Drawing No.	Rev
PROPOSED SITE PLAN	THT / 06	A

Date	Scale	Drawn	Checked
NOV 2024	1:200		