


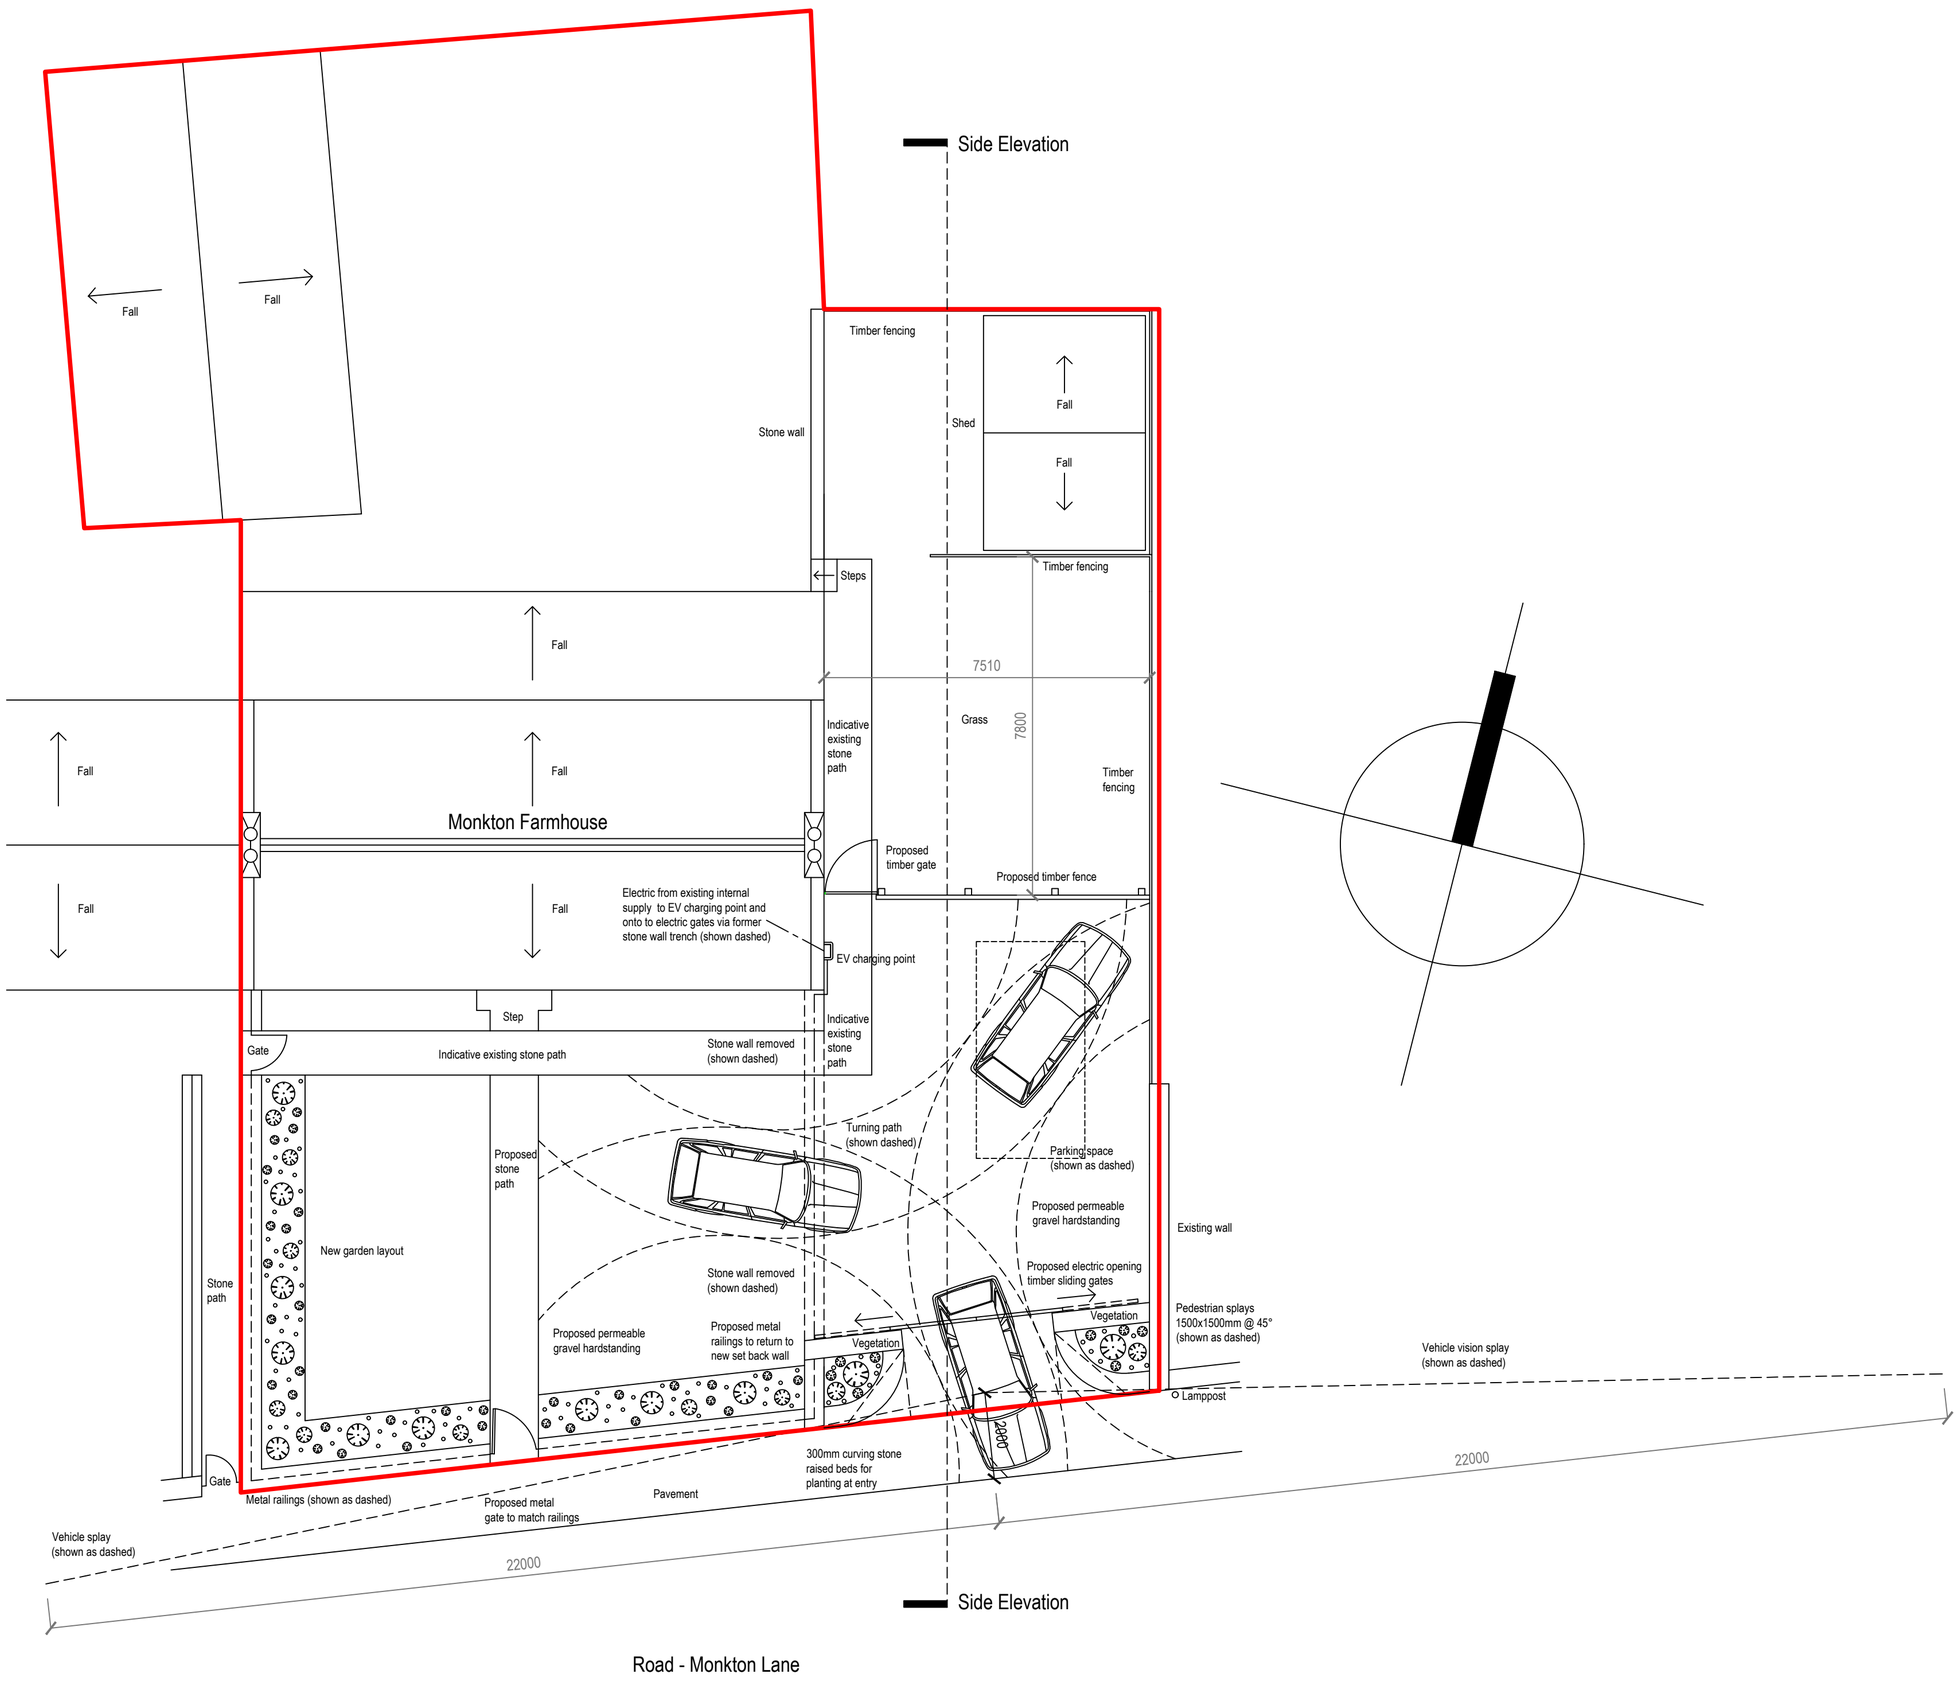


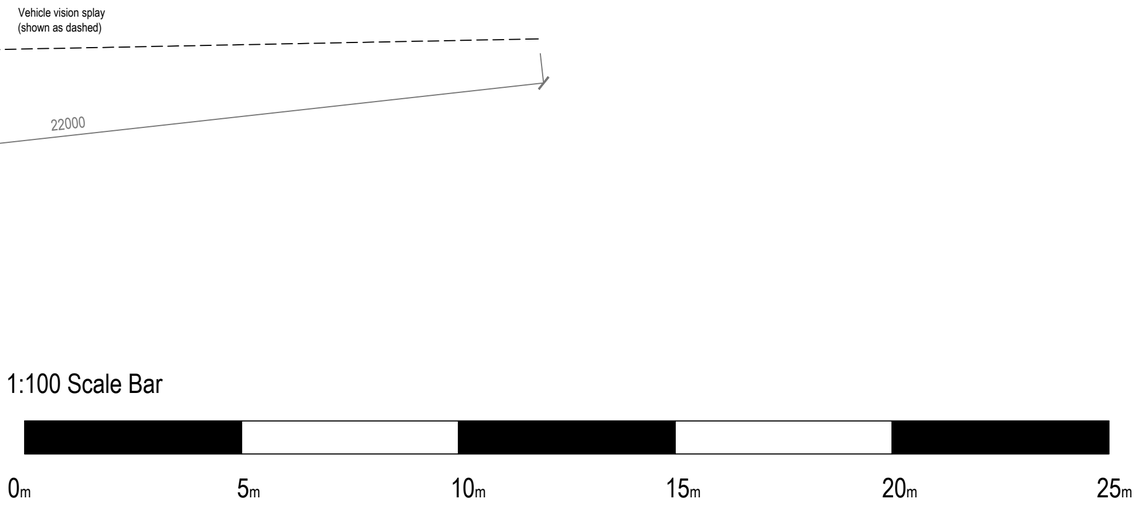

1:100 As Proposed Site Plan - Option 3

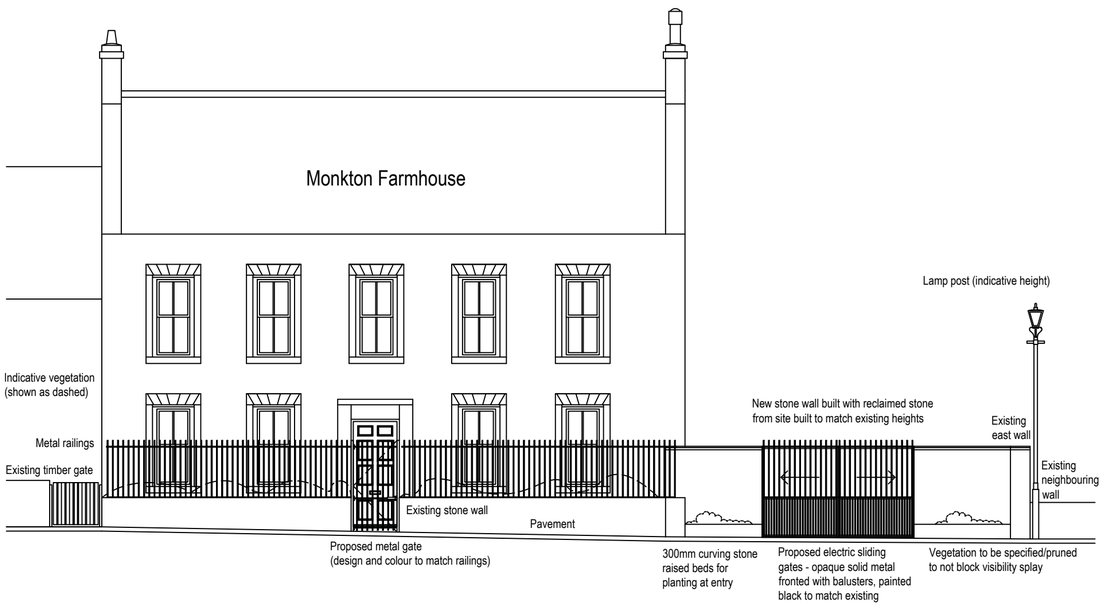


1:100 As Proposed Principal Elevation - Option 3A

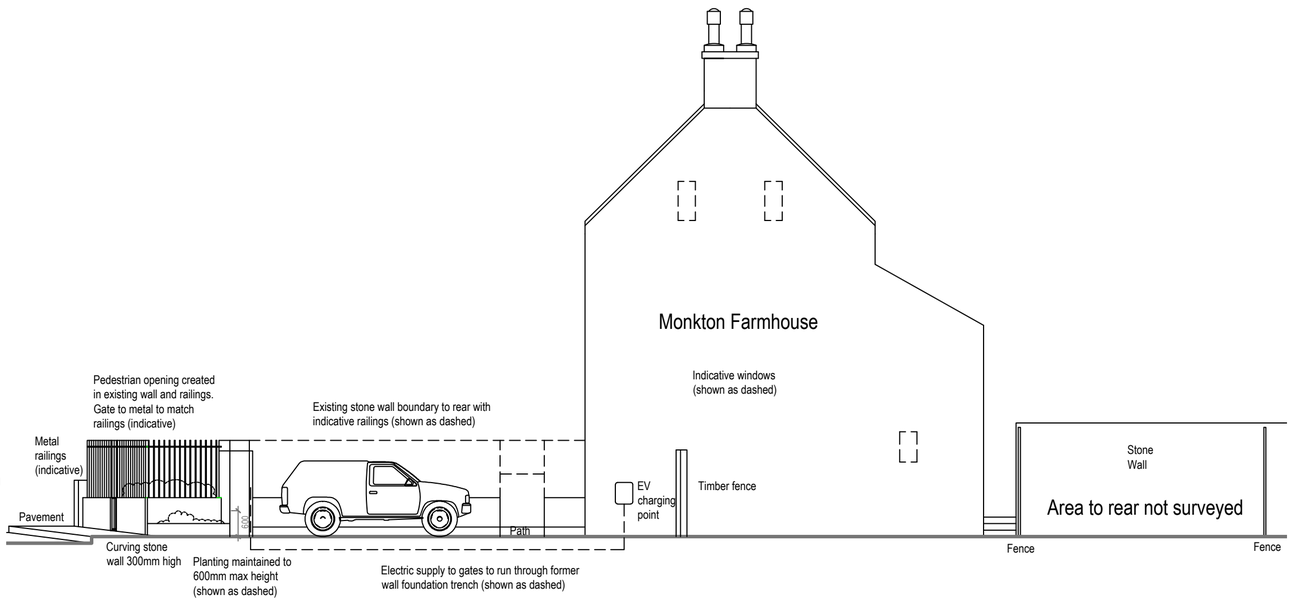

1:100 As Proposed Side Elevation - Option 3B

1:20 As Proposed Stone Setts Plan at Vehicle Entrance

(with indicative stone setts arrangement)

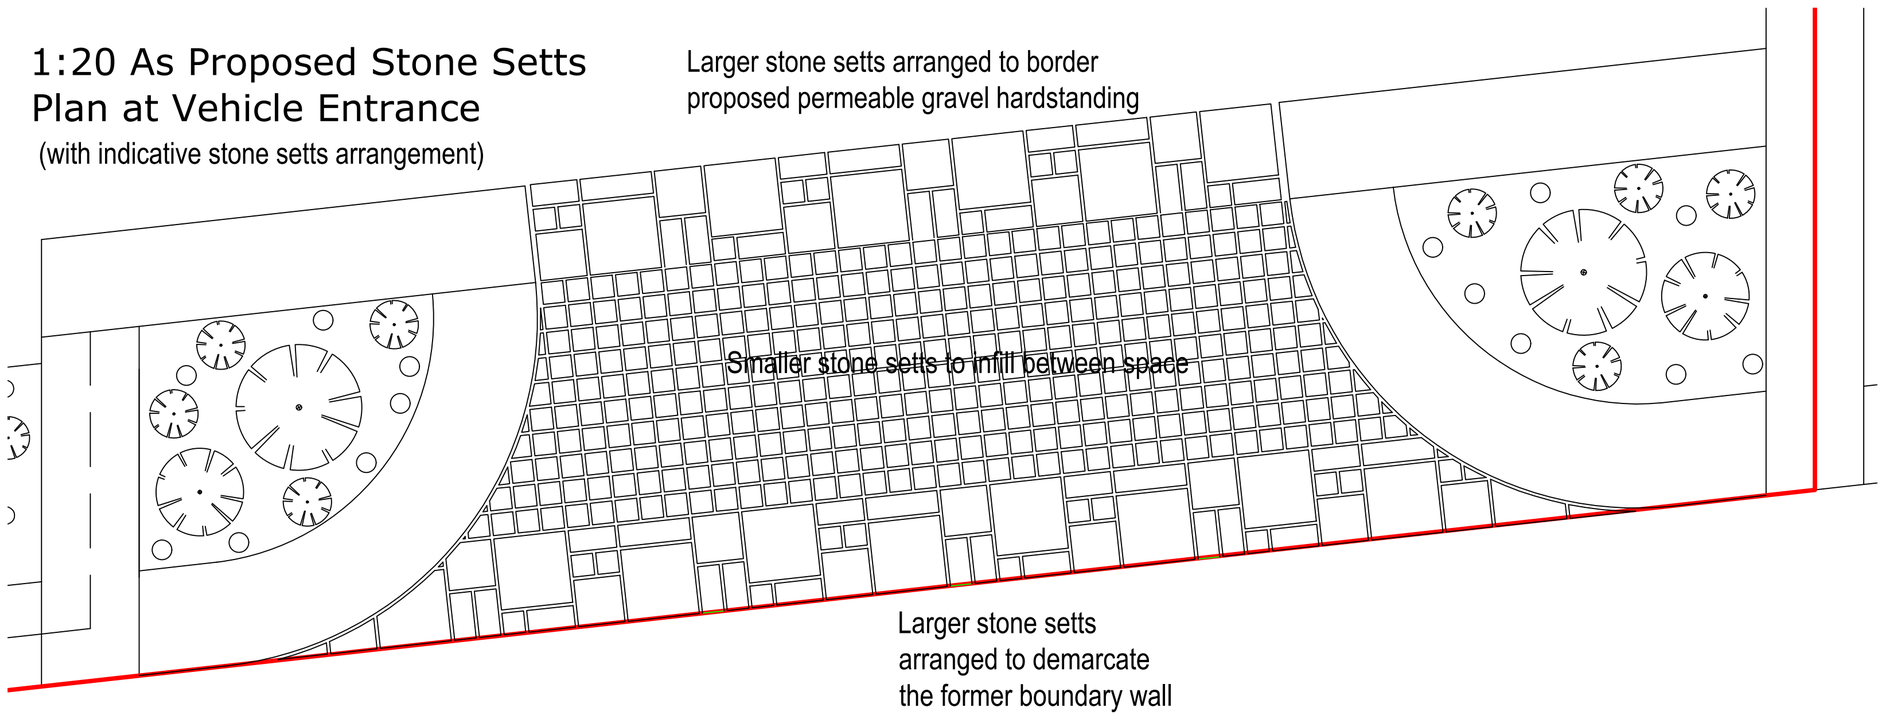

1:20 Scale Bar

0 m 5 m

Rev	Date	Dwn	Chk	Notes
P02	02.12.24	AH	PBN	Solid metal electric sliding gates with baluster design to match railings. and proposed stone setts entrance detail added. Previous option superseded. Final option now drawing no. 100
P01	28.11.24	AH	PBN	Option 3 chosen as preferred and developed following client discussions
P00	29.10.24	AH	PBN	Initial Issue.

DO NOT SCALE

Project	Originator	Zone	Level	Type	Role	Number
FBRY	- ASA	- XX	- ZZ	- DR	- A	- 100

Status	S0 Procurement	Revision	P02 Preliminary
Client	Scott High		02
Job	4726 Monkton Farmhouse		
Content	As Proposed Site Plan & Elevations		
Date	29.10.24	Drawn	AH
Scale	Varies @ A1	Checked	PBN

All dimensions are to be checked on site
All discrepancies must be reported to the Architect prior to proceeding
ASA Copyright

Summerhill House
9 Summerhill Terrace
Newcastle Upon Tyne
NE4 6EB

+44(0) 191 2323434
architect@ainsworthspark.com
www.ainsworthspark.com

Architecture Interior Design Conservation Project Management