

line neighboring property

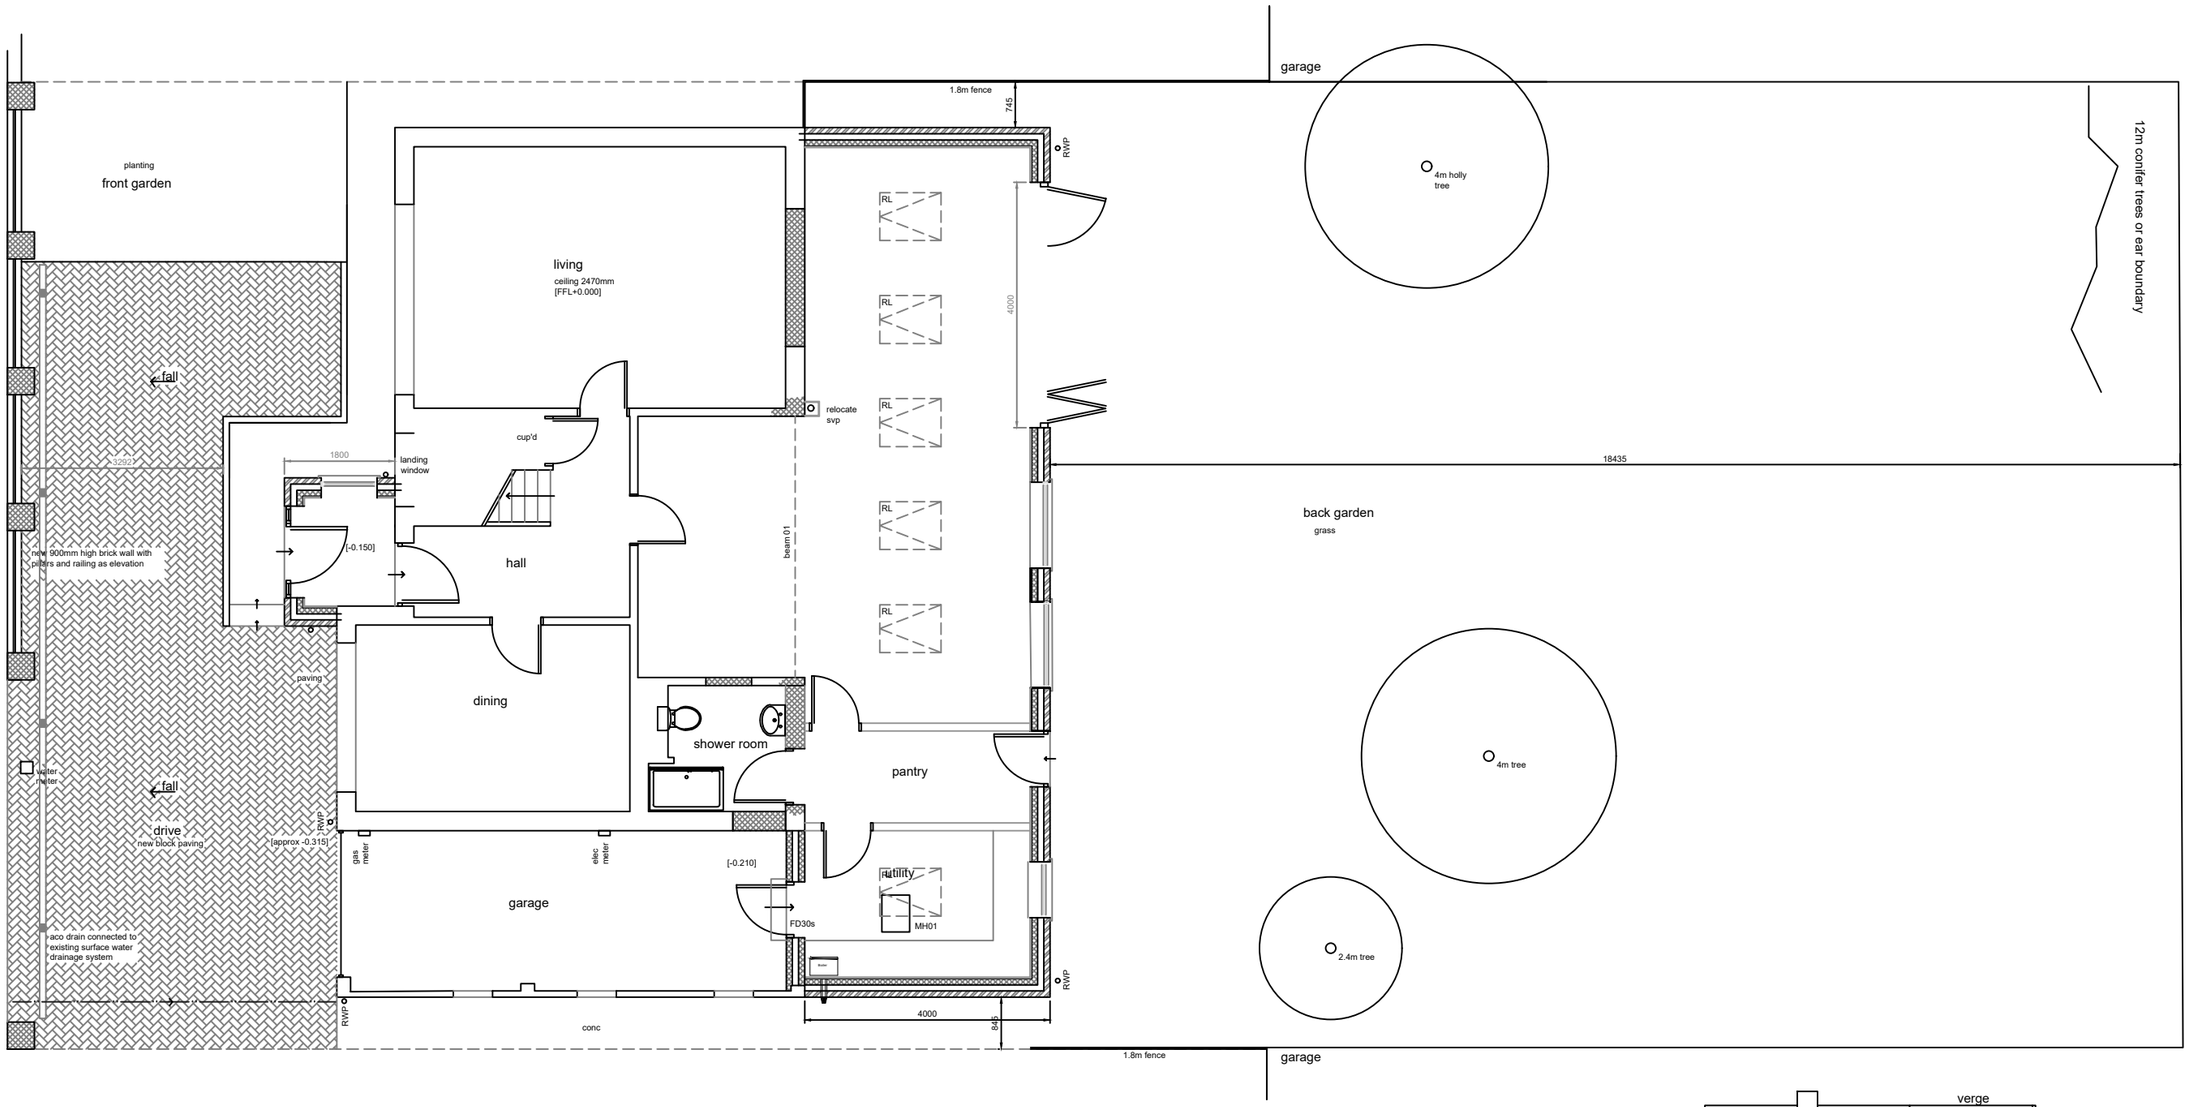

line neighboring property

proposed plan

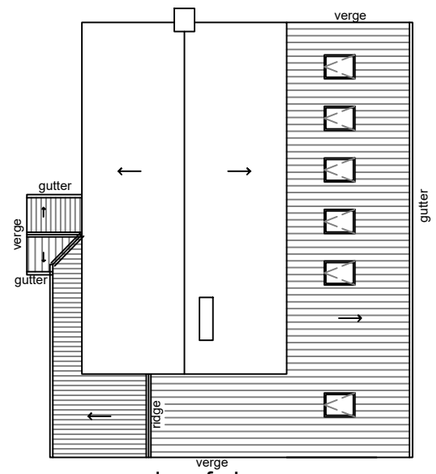

proposed roof plan
scale 1:200

North

cummings
Architects Limited
17 Killingworth Drive • Sunderland • SR4 8QQ• Tel: 07985442755
e-mail: info@cummingsarchitects.co.uk

ADDRESS
193 King George Road, South Shield
NE34 0EX

DRAWING TITLE
proposed site and ground floor plan

DATE	SCALE	JOB NO	DRAWING NO	REV.
23.09.24	100@ A3	24174	02	*

Drawing and design copyright of : Cummings Architects Limited. Cummings Architects LTD : accepts no liability to third parties arising out of the unlawful reproduction or use of this drawing.
Dimensions to be confirmed on site before work commences & ordering of materials. Any discrepancies must be reported to Architect before any work is undertaken. This drawing is to be read in conjunction with relevant consultant engineering and specifications.

A Member of the Royal Institute of British Architects