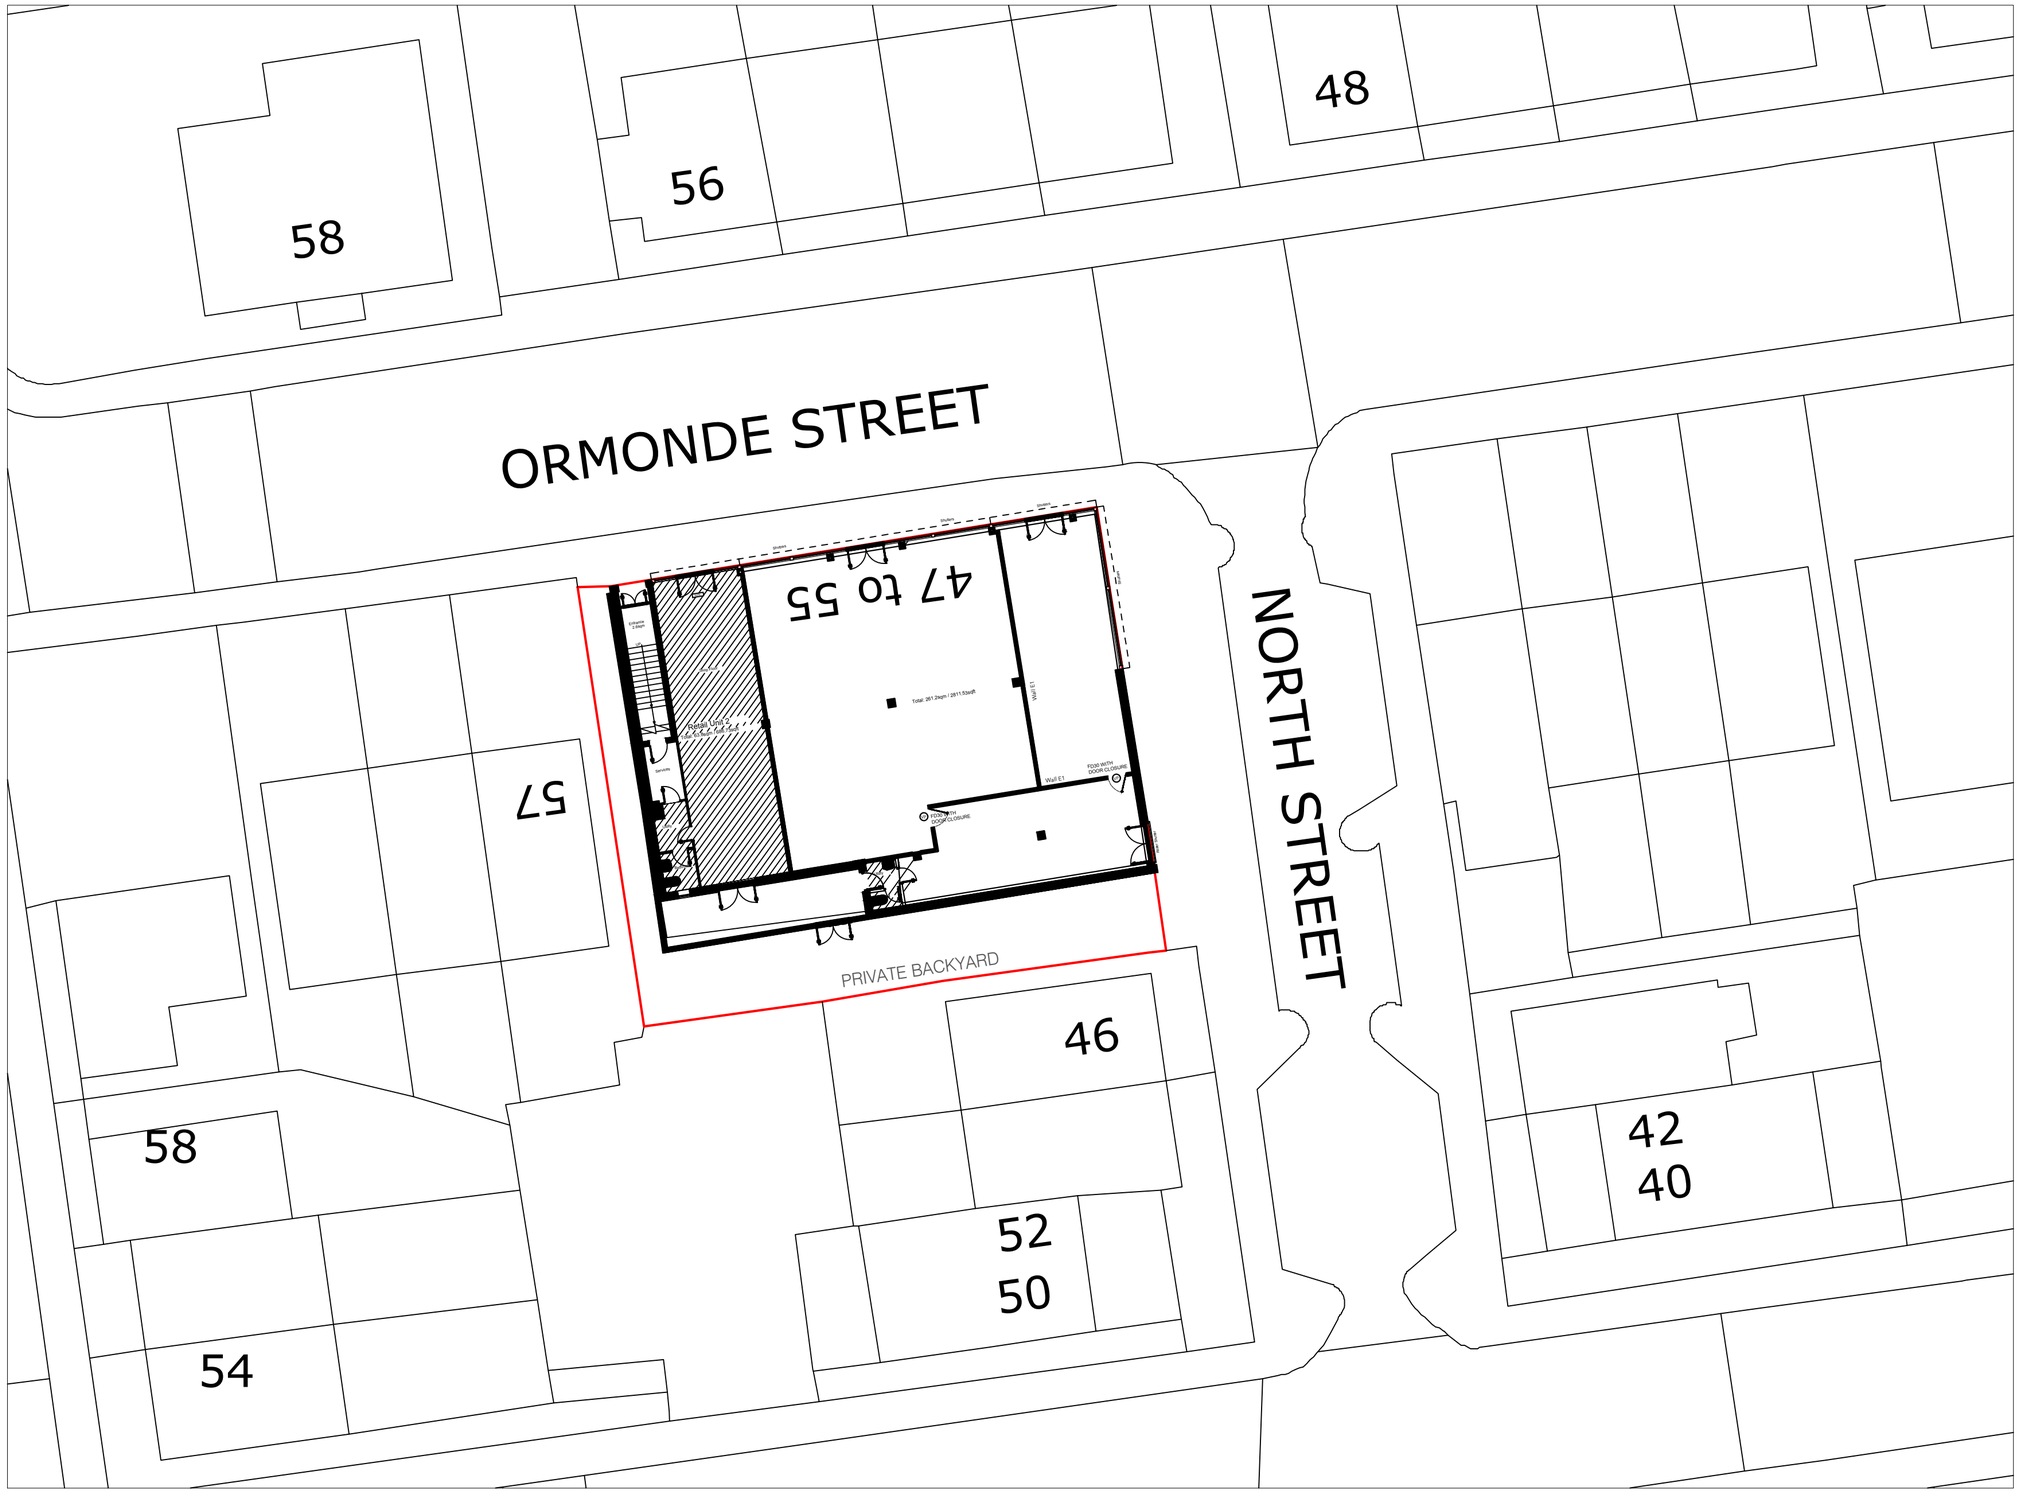


PLANNING

0 1mt 3mt 6mt

N

NEWCASTLE UPON TYNE (headoffice)

Bryonn Architecture Ltd,
The Grainger Suite, Dobson house, Regent Centre.
Newcastle upon Tyne. NE3 3PF

t: +44 0191 406 2506
e: info@bryonnarchitecture.com

LONDON
Bryonn Architecture Ltd,
Summit House
12 Red Lion Square, London WC1R 4HQ

t: +44 0203 086 7111
e: info@bryonnarchitecture.com

PROJECT ADDRESS :
The burton building, 47-55 Ormonde Street, Jarrow NE32 3PB.

Project : COMMERCIAL

Revision 01

Date : 01/02/2025

Scale : 1:100 Print to size on A2

DRAWING NUMBER/ ID
EXISTING SITE PLAN BBP443NW01