

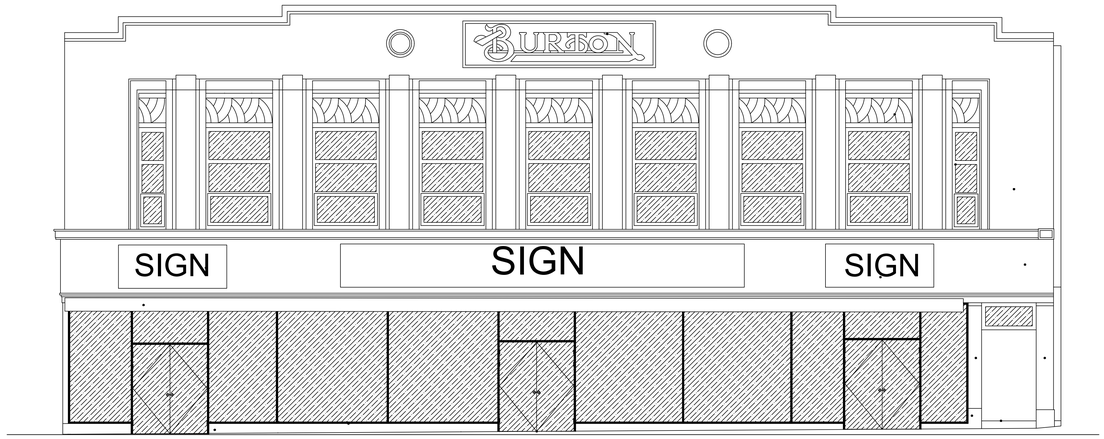



PROPOSED NORTH ELEVATION

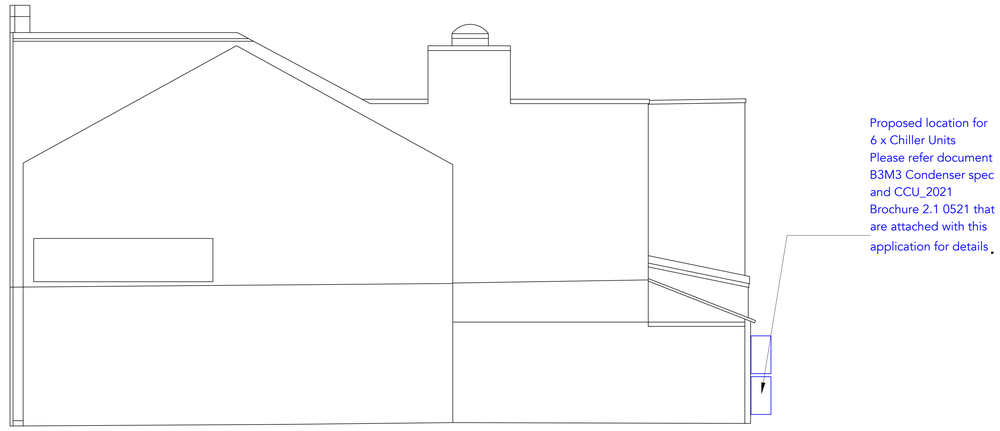

PROPOSED WEST ELEVATION

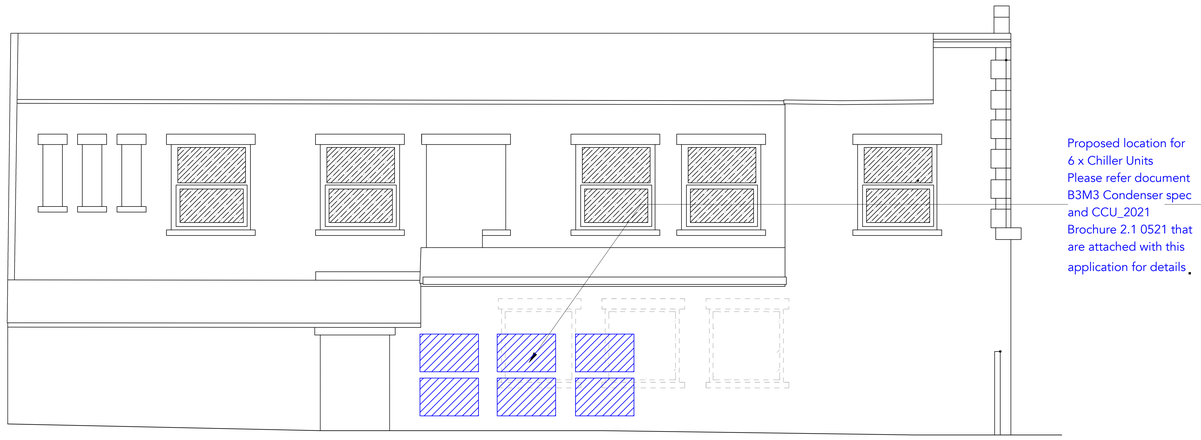

PROPOSED SOUTH ELEVATION

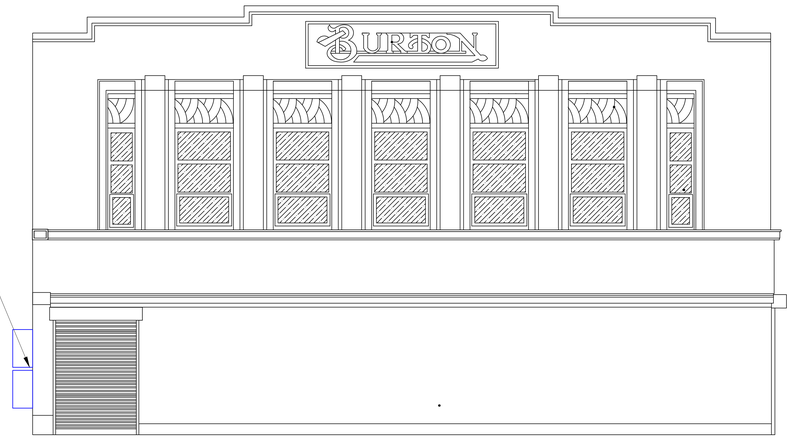

PROPOSED EAST ELEVATION

BUILDING REGULATIONS

0mt 0.25mt 0.5mt 0.75mt 1mt 3mt 5mt 6mt

BRYONN ARCHITECTURE LTD.

NEWCASTLE UPON TYNE
(headoffice)

Bryonn Architecture Ltd,
The Grainger Suite, Dobson house, Regent Centre.
Newcastle upon Tyne. NE3 3PF

t: +44 0191 406 2506
e: info@bryonnarchitecture.com

LONDON
Bryonn Architecture Ltd,
Summit House
12 Red Lion Square, London WC1R 4HQ

t: +44 0203 086 7111
e: info@bryonnarchitecture.com

PROJECT ADDRESS :
The burton building, 47-55 Ormonde Street, Jarrow NE32 3PB.

Project : MIXED USE DEVELOPMENT

Revision 01

Date : 01/02/2025

Scale : 1:50 Print to size on A0

DRAWING NUMBER/ ID
PROPOSED PLANS 02 BBP443NW06