
Notes.
All details existing, unless marked proposed
Original drawing size A4
Scaled dimensions should not be taken from this drawing unless authorised.

ArdentLand
7 Bell Yard
London
WC2A 2JR
0203 925 4603
www.ardentland.com

Existing
South West Elevation

 


Section

Ardent Land Ref:
-


Project
Viking Centre, Viking Precinct (walls at 106-112 Ellison Street & 41 Bede Precinct), Jarrow,
NE32 3LQ

Drawing Name
Elevations -Sign 2 - Existing and Proposed

Drawing Status
PLANNING

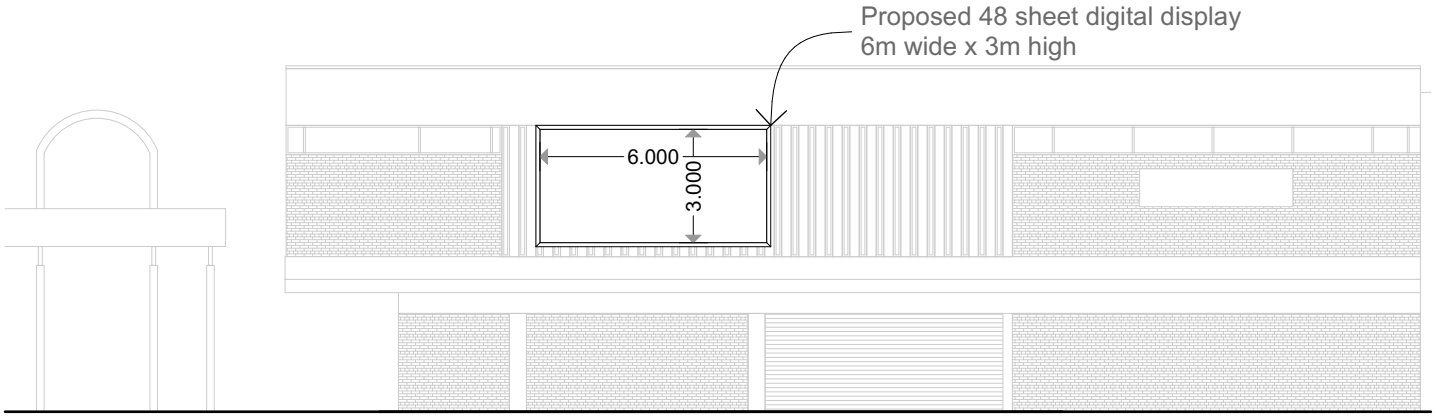

Proposed
South West Elevation

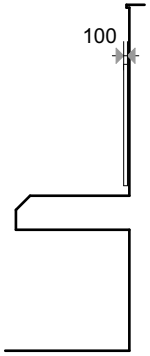

Section

Revision
- First Formal Issue CODO

Date
29.01.2025

Drawing Scale @ A4
1:200

Layout ID **Revision**
T4871 A4 061

0 1 2 3 4 5

Note: Indicative structure behind

Turnkey A4