
Notes.
All details existing, unless marked proposed
Original drawing size A4
Scaled dimensions should not be taken from this drawing unless authorised.

Site Boundary

Advert Location

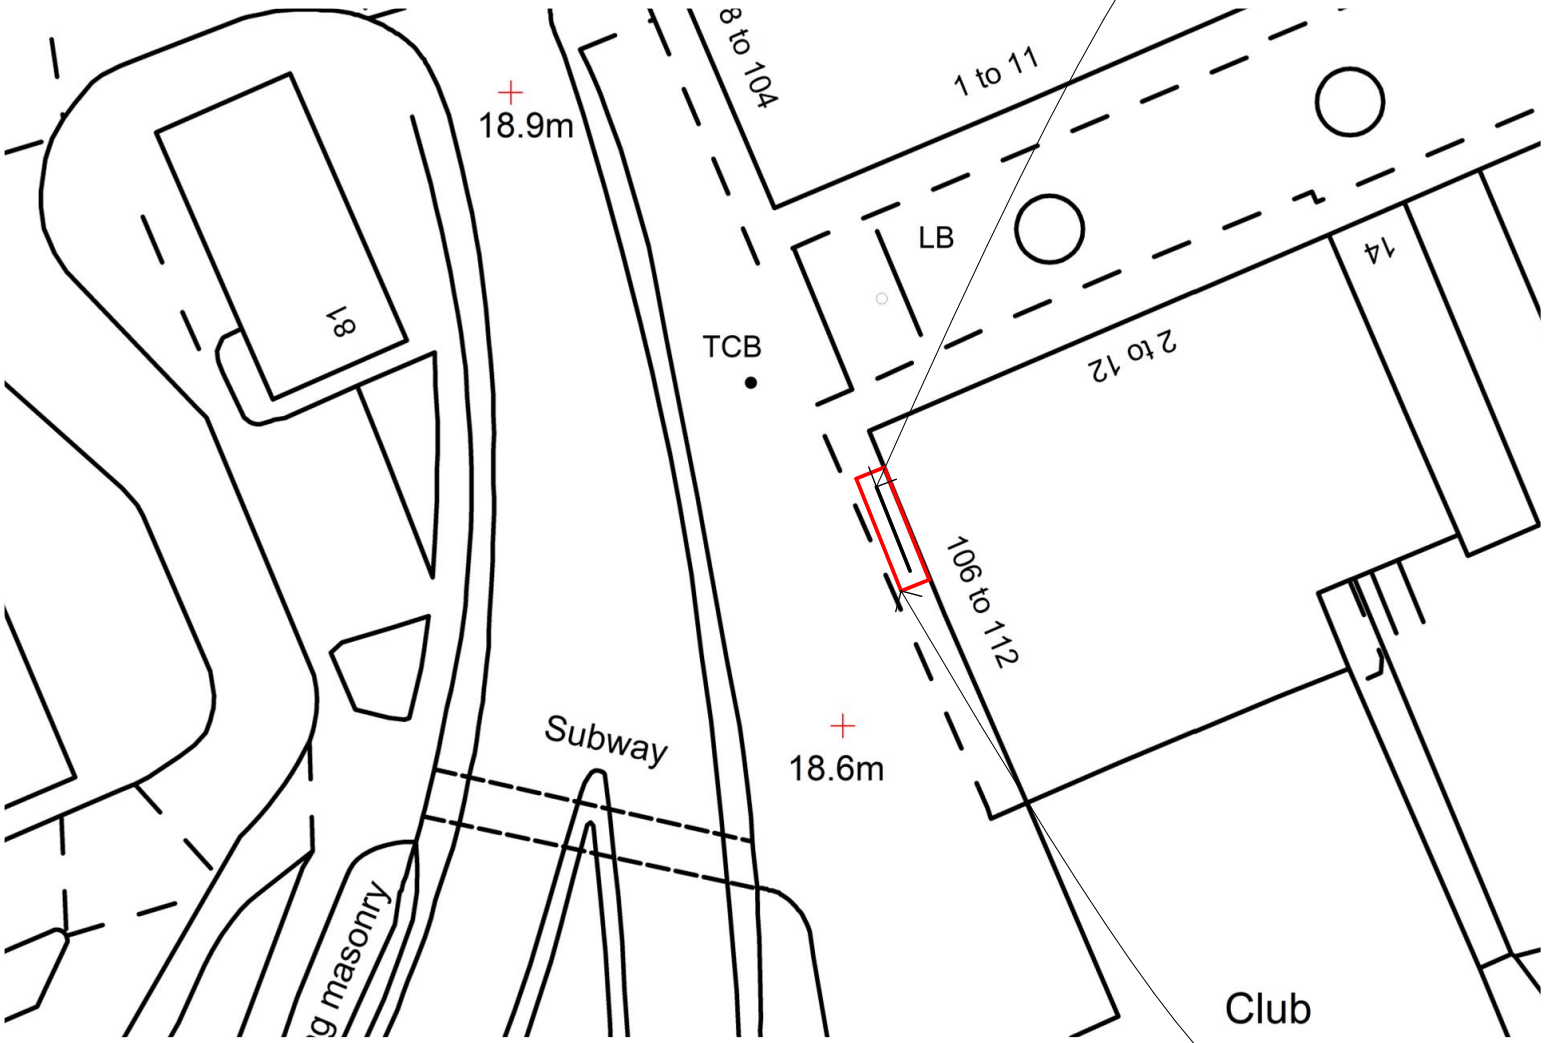

ArdentLand
7 Bell Yard
London
WC2A 2JR
0203 925 4603
www.ardentland.com

Ardent Land Ref:

-

Project

Viking Centre, Viking Precinct (walls at 106-112 Ellison Street & 41 Bede Precinct), Jarrow, NE32 3LQ

Drawing Name

Site Plan - Sign 2 - Proposed

Drawing Status

PLANNING

Revision

- First Formal Issue CODO

Date

29.01.2025

Drawing Scale @ A4

1:500

Layout ID **Revision**

T4871 A4 052

Turnkey A4