
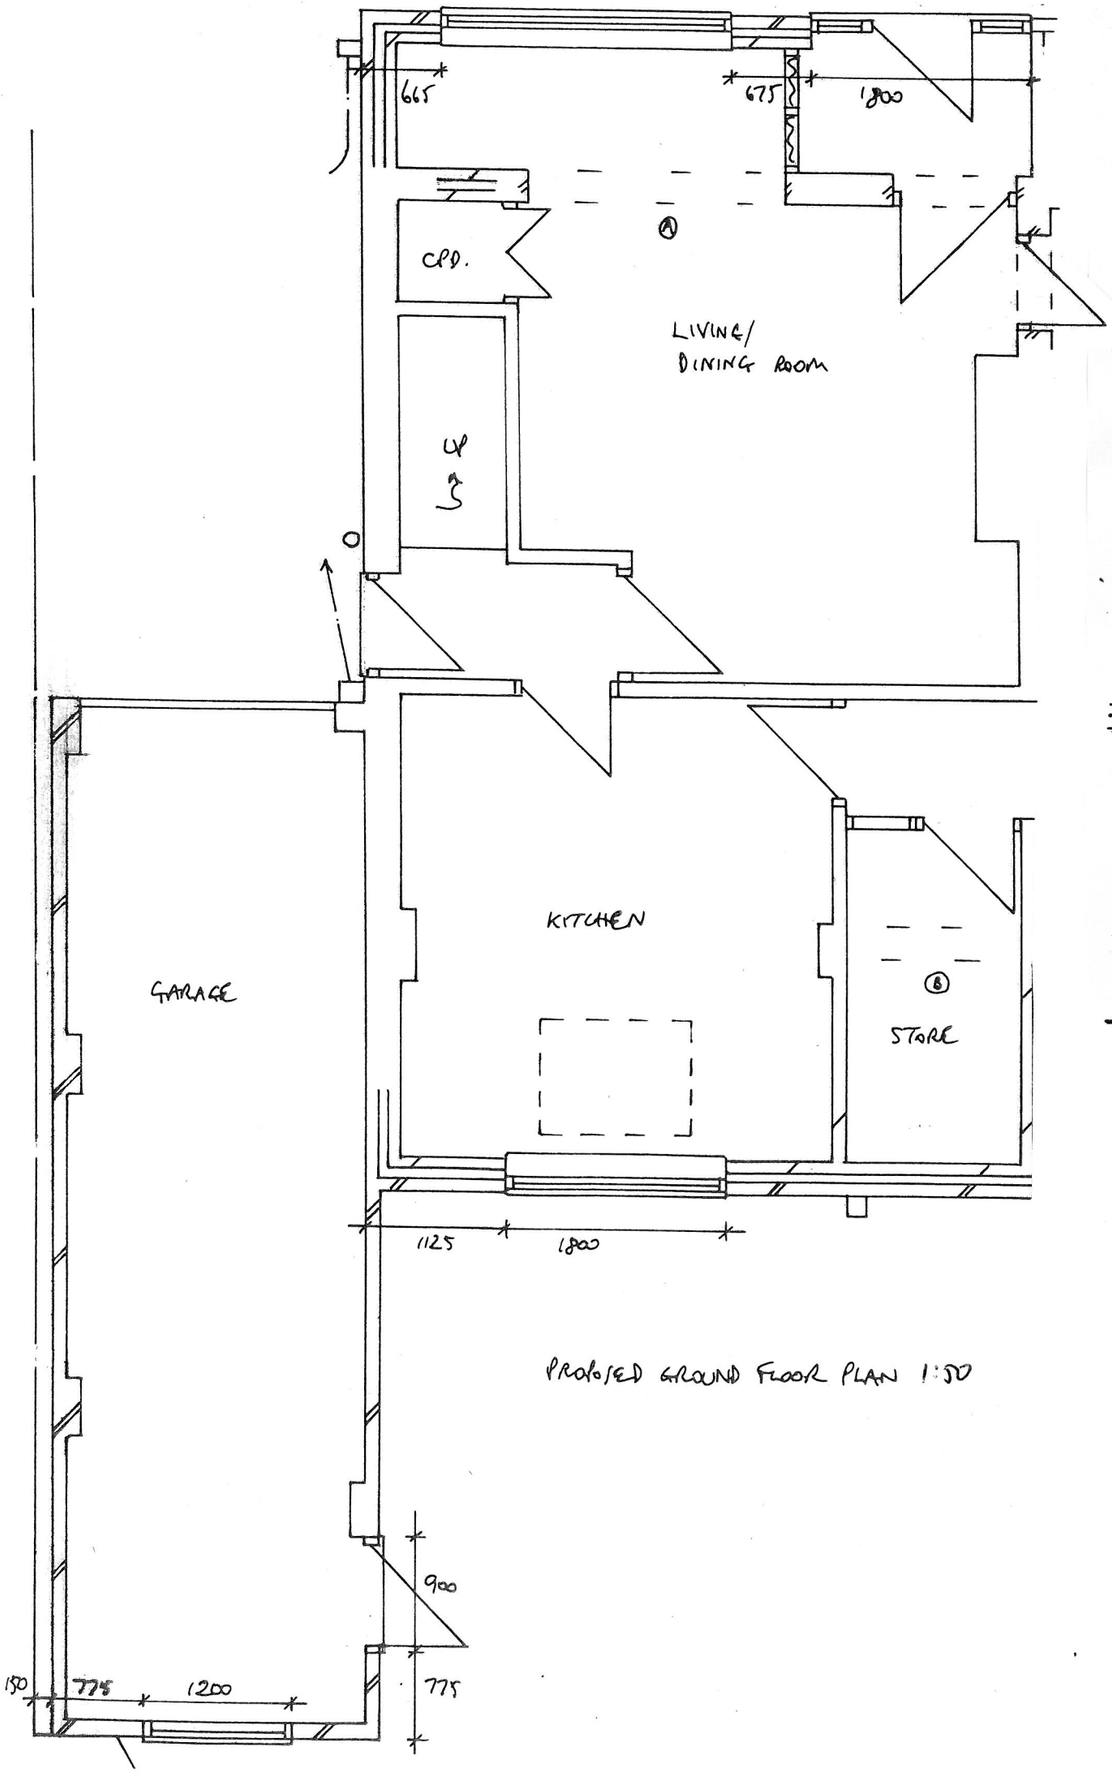


PROPOSED GROUND FLOOR PLAN 1:50

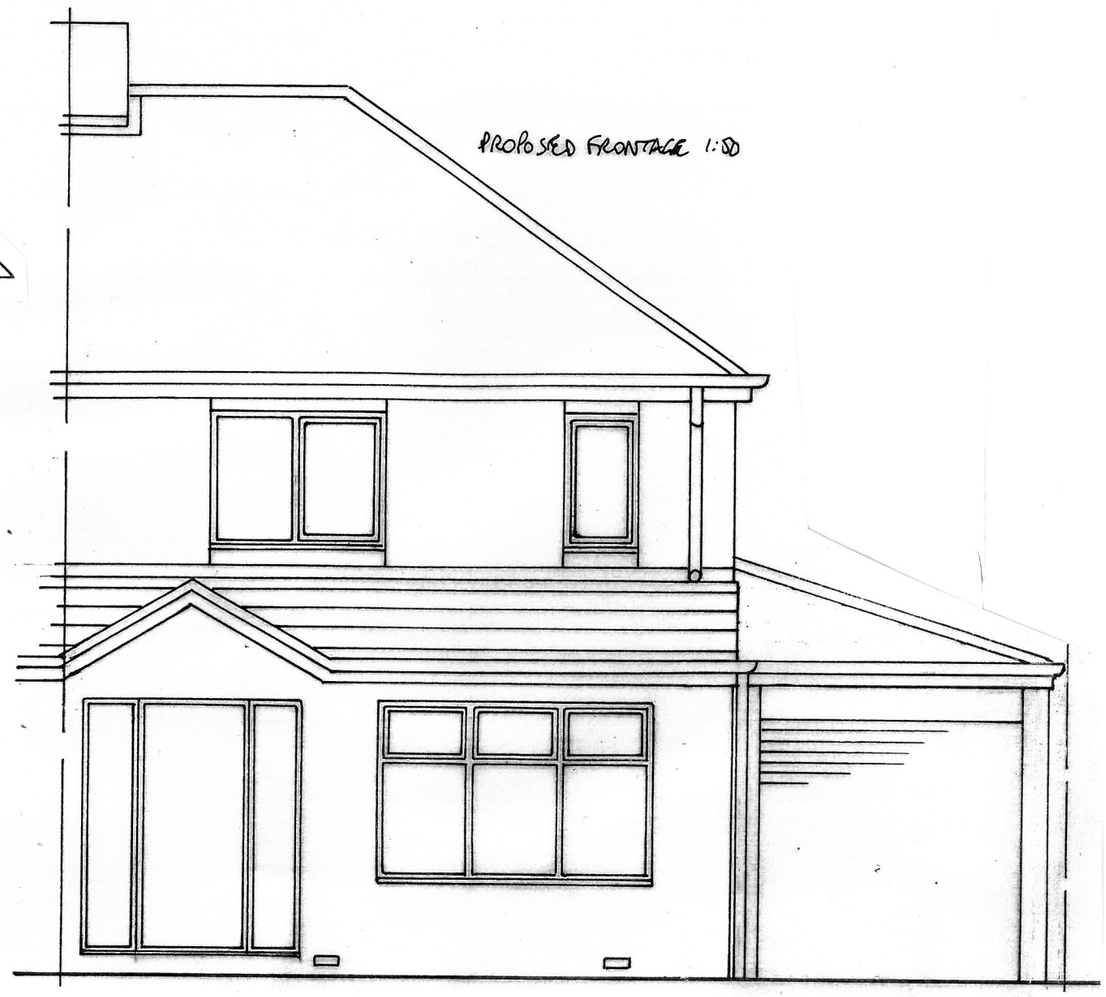

PROPOSED FRONTAGE 1:50

PROPOSED EXTENSION TO 5 HARTON RISE, S. SHIELDS
FOR MR. GOONERATNE **DRG NO 2**