
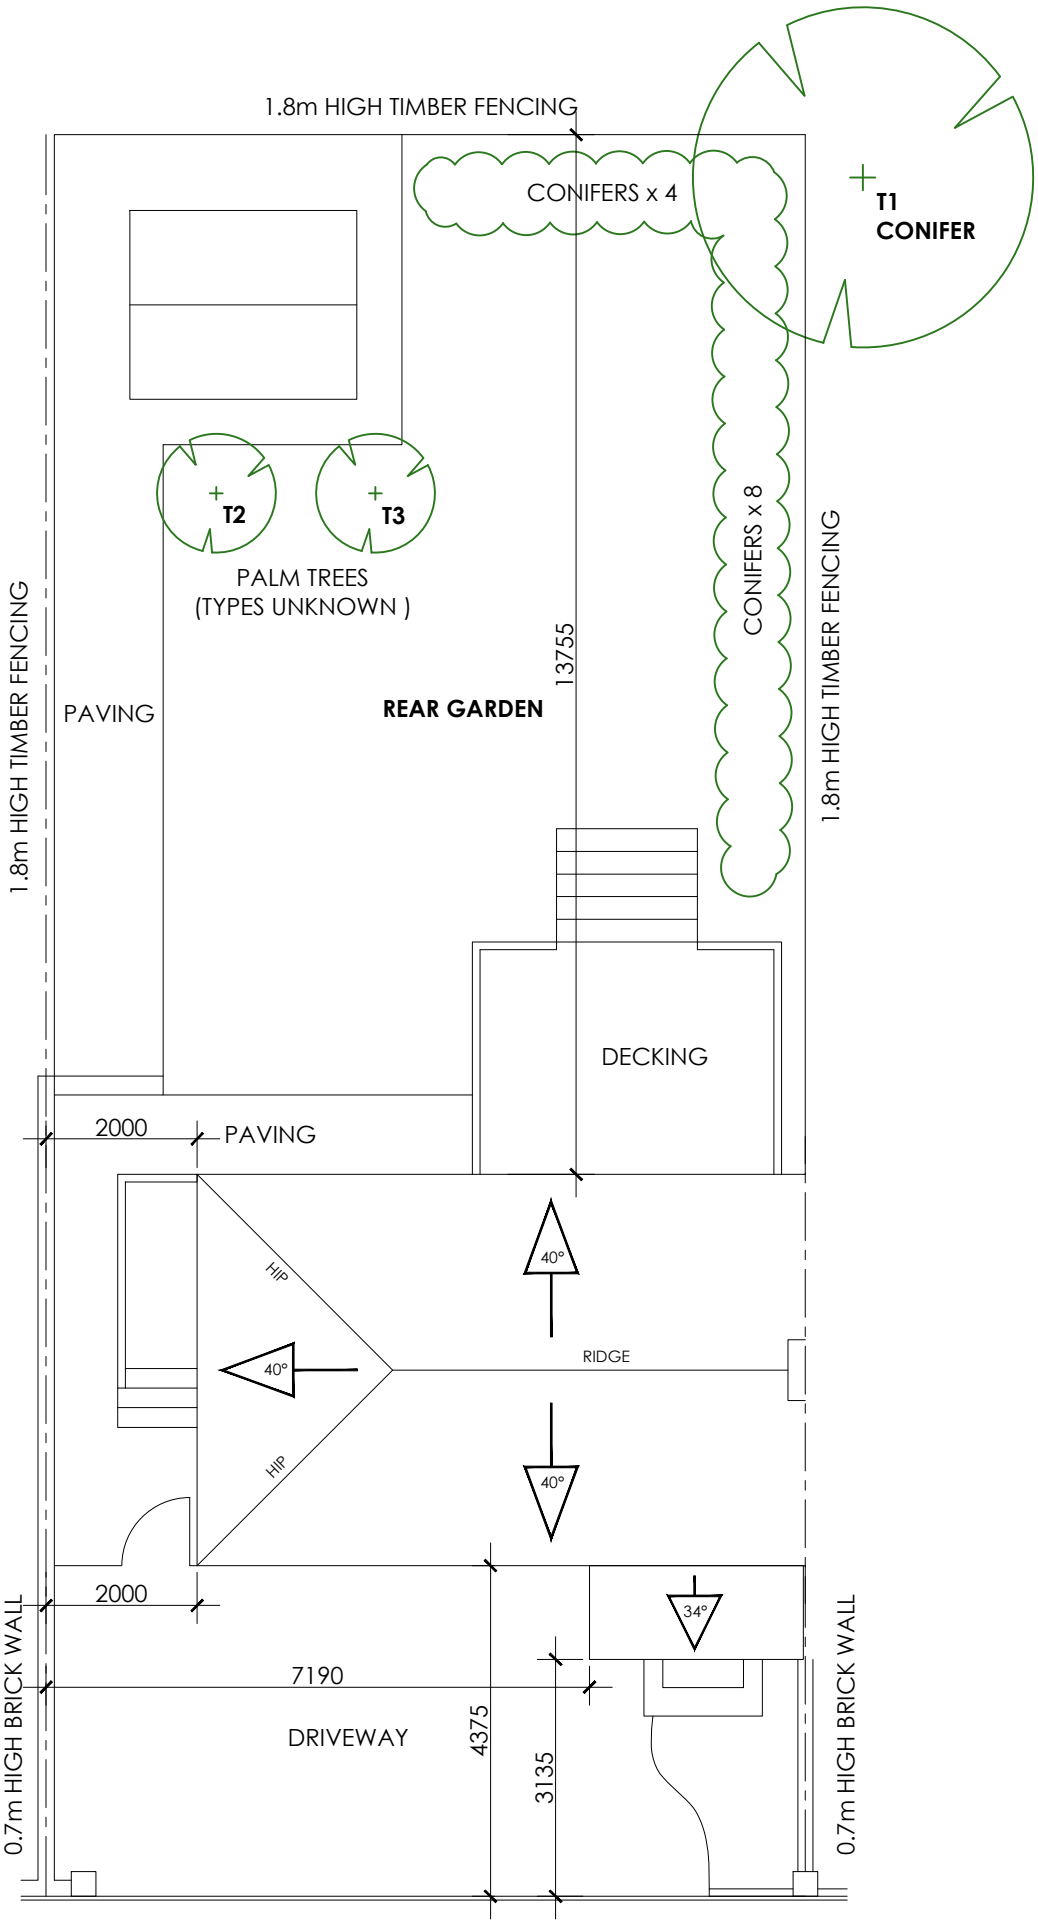


EXISTING PLAN

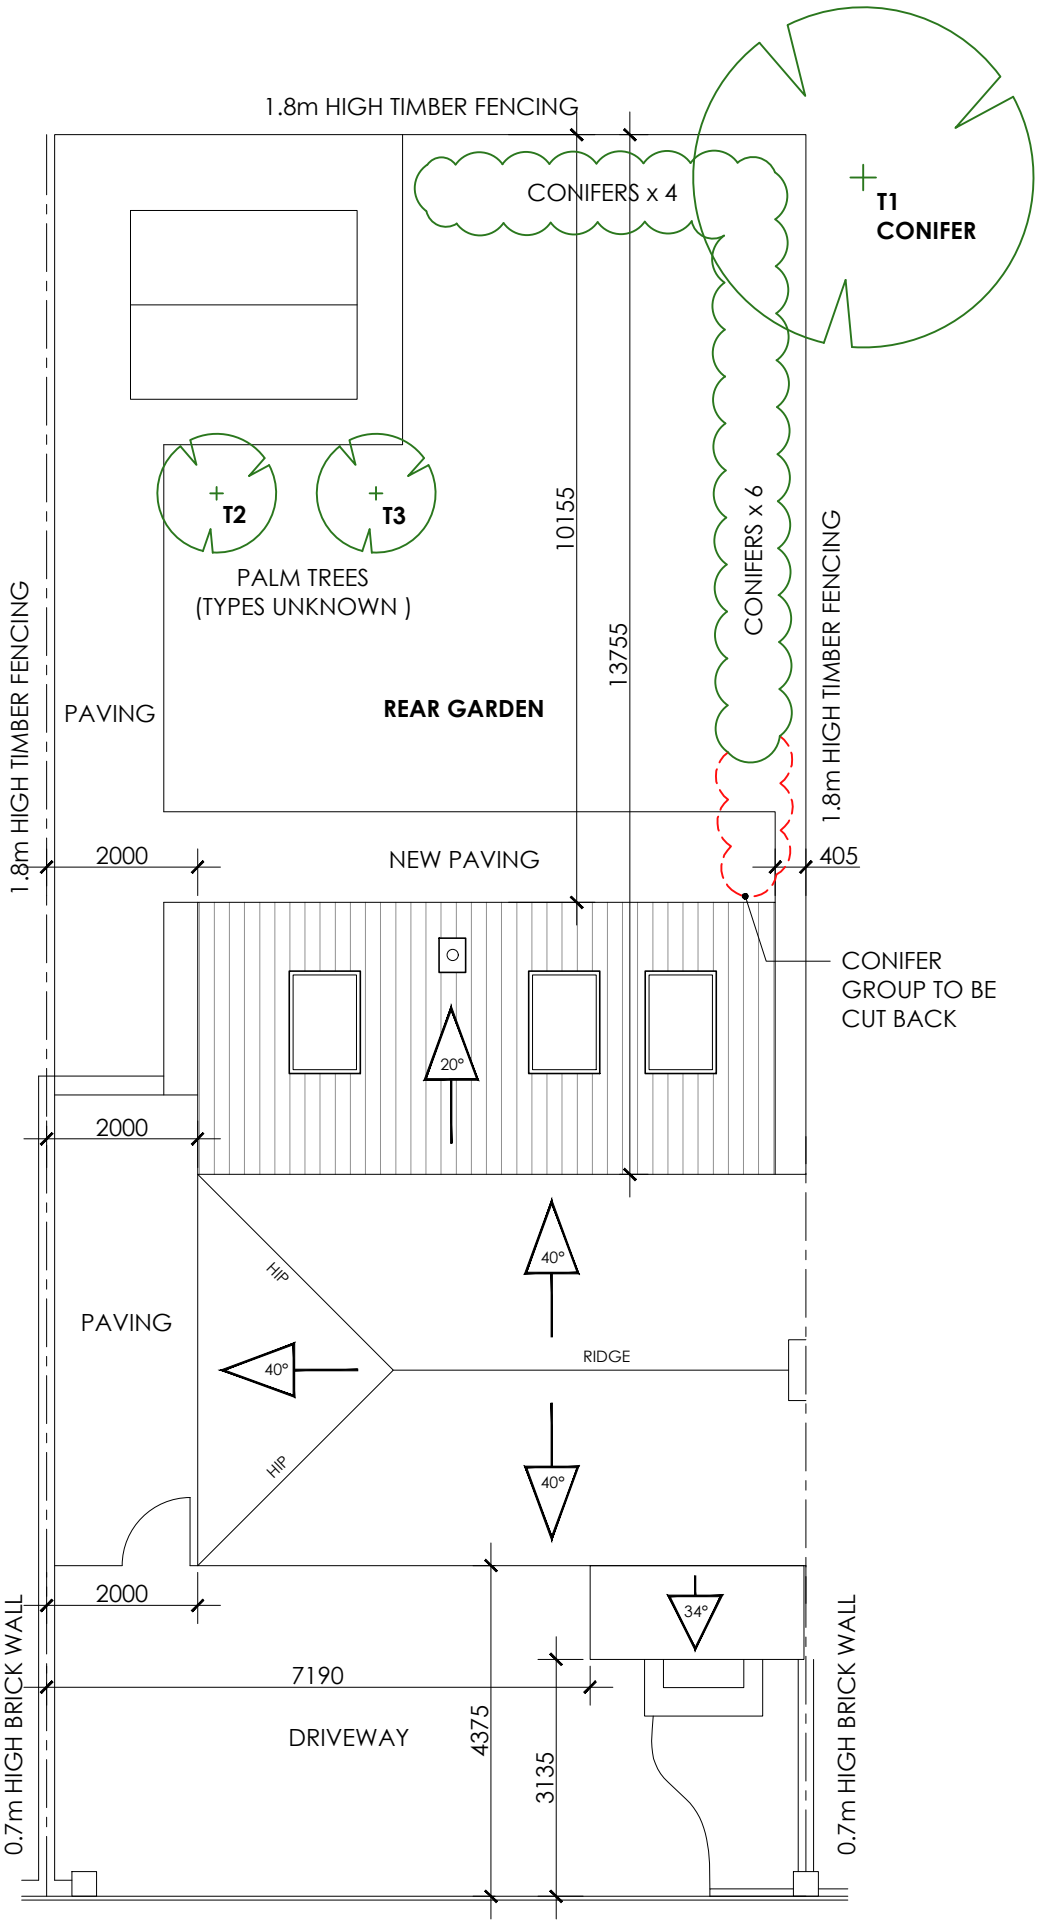

PROPOSED PLAN

EXISTING TREE TO BE RETAINED. TREE SPECIES IS ASSUMED AND SHOULD BE CONFIRMED BY OTHERS

0 5m

A - ISSUED FOR LOCAL AUTHORITY APPROVALS - FEB 2025

REVISIONS

PROPOSED CONSTRUCTION OF SINGLE STOREY REAR EXTENSION TO A SEMI-DETACHED DWELLING

33 LIZARD LANE
WHITBURN
SR6 7AH

SHEET SIZE	A3
SCALE	1:100
DATE	JAN 2025
DRAWING No	25/001/001
REVISION	A

EXISTING & PROPOSED SITE / ROOF PLANS