

Do not scale the drawing. Use figured dimensions in all cases. Check all dimensions on site. Report any discrepancies to LH before proceeding.

ALL STRUCTURAL ELEMENTS TO REFER TO SE SPECIFICATION.

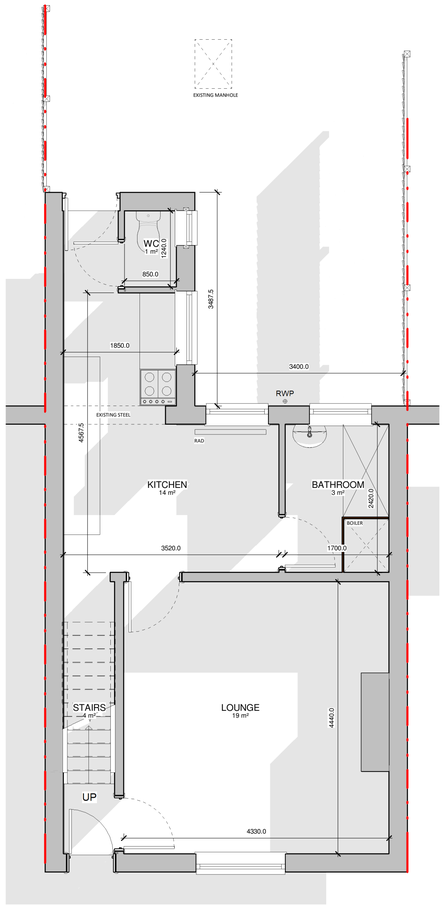


0.1 Existing GF Plan_

1 : 50

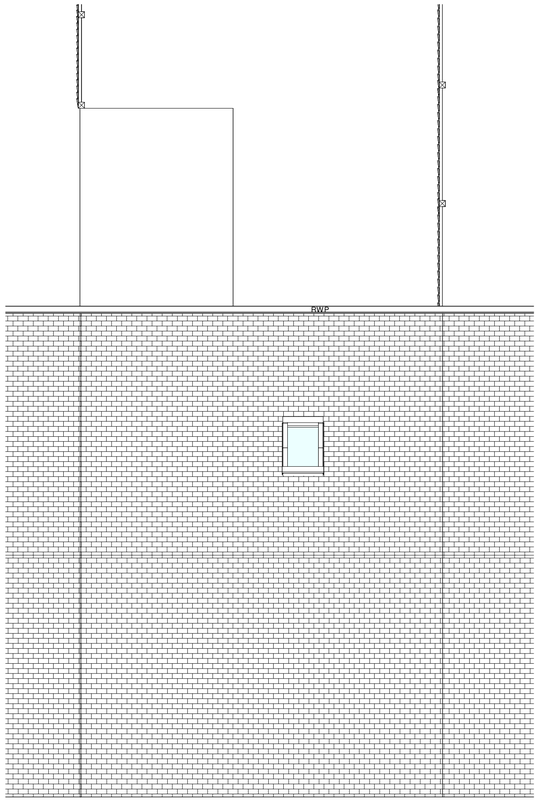


0.2 Existing FF Plan_

1 : 50

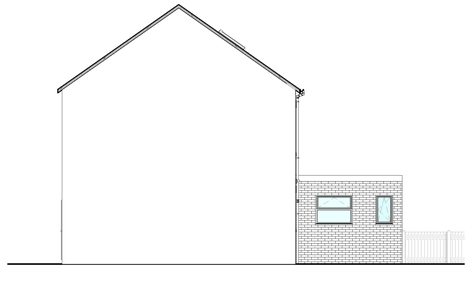


0.1 Existing Side Elevation

1 : 100

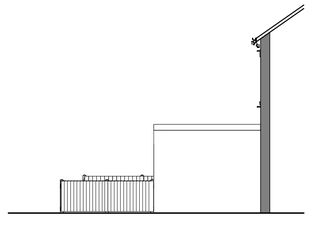

0.1 Existing Side Elevation B

1 : 100

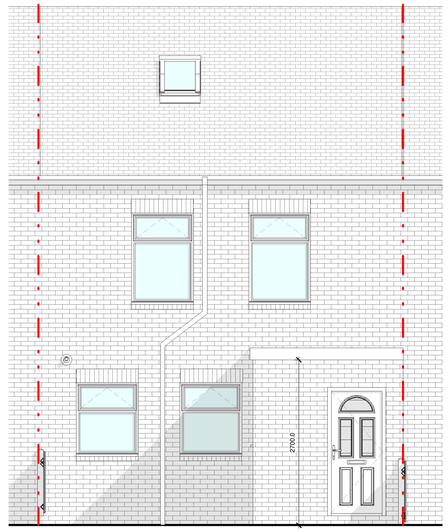

0.1 Existing Rear Elevation

1 : 50

0 1 2 3 4 5

GRAPHIC SCALE: 1:50

Lighthouse ARCHITECTURE

Project
8 BEACON STREET – SOUTH SHIELDS

Project Title
100-01 EXISTING DRAWINGS

Status
PLANNING

Drawn By
Author

Scale at A1
As indicated

Date
17.1.24

Revision

Revision	Date	Drawn By	Comments
1	28.6.24	JW	INITIAL DRAWINGS
2	21.2.25	JW	-

C - THIS DRAWING IS THIS COPYRIGHT OF LHA. NO COPYING OR DISTRIBUTION OF THIS DRAWING OR ANY PART IS PERMITTED WITHOUT PRIOR WRITTEN NOTICE OR PERMISSION.

THE DRAWING IS FOR PLANNING/ BUILDING CONTROL PURPOSES ONLY. ALL DIMENSIONS TO CHECKED ON SITE PRIOR TO COMMENCEMENT OF WORKS AND PRIOR TO ANY MANUFACTURE.

ANY DISCREPANCIES TO BE BROUGHT TO THE ATTENTION OF LHA.

Email - lighthousearchitecture@hotmail.com

Tel - 07710 046506

A1 SIZE - SCALE AS SHOWN