


NORTH ELEVATION 1:50

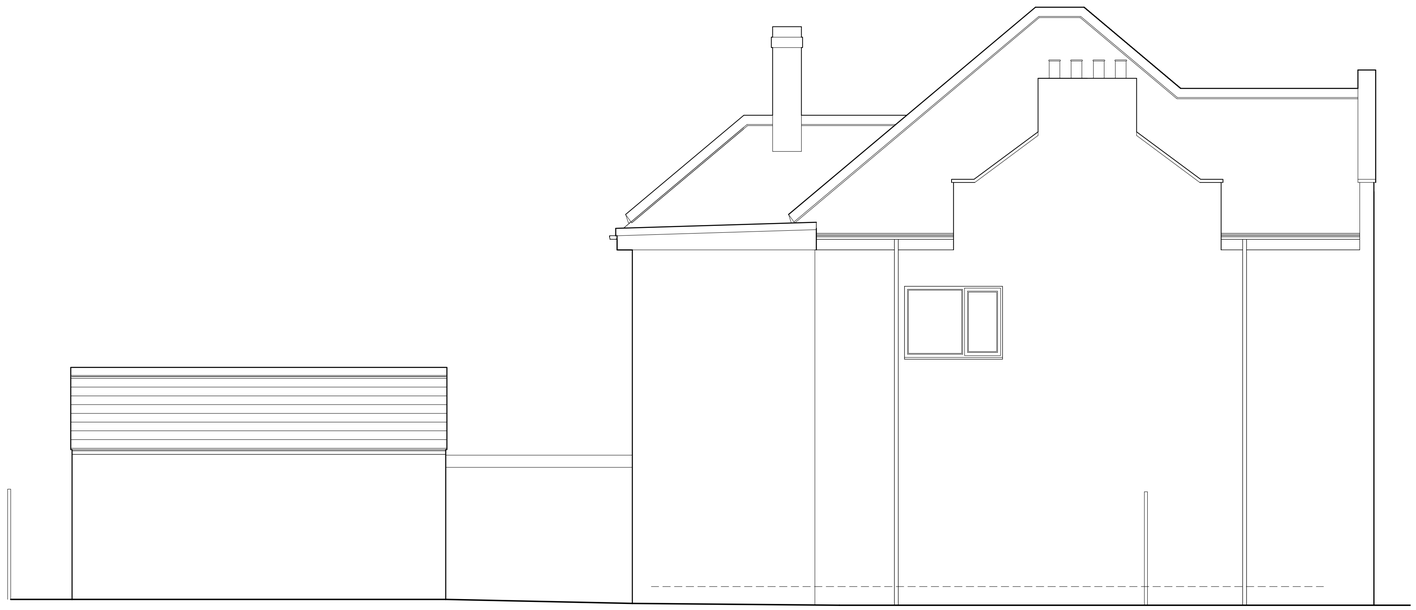

SOUTH ELEVATION 1:50



EAST ELEVATION 1:50

PR Design

prdesign@hotmail.co.uk 07859 742637

Status

PLANNING

Project name

139 King George Rd

For

J Malgras

Drawing title

Existing Elevations

Drawing no/Rev	Drawn
294.E1	PAR

Date	Scale
27/01/2025	1:50 @A1

Discrepancies, ambiguities and/or omissions between this drawing and information given elsewhere must be reported to the designer before proceeding.
Dimensions must always be checked on site.
Do not scale off dimensions from this drawing.
This drawing is copyright.

1:50

1m 0 1m 2m 3m 4m 5m