
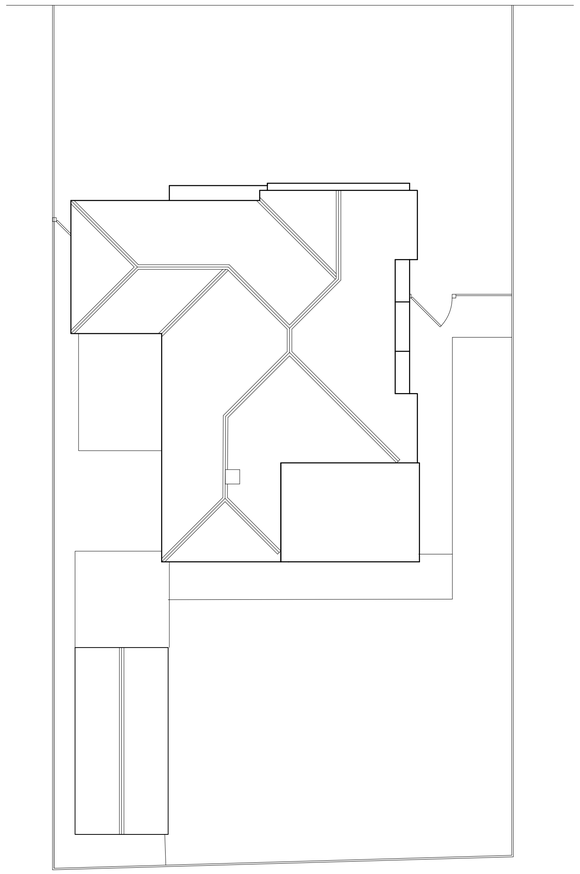


SITE PLAN WITH ROOF PLAN 1:50

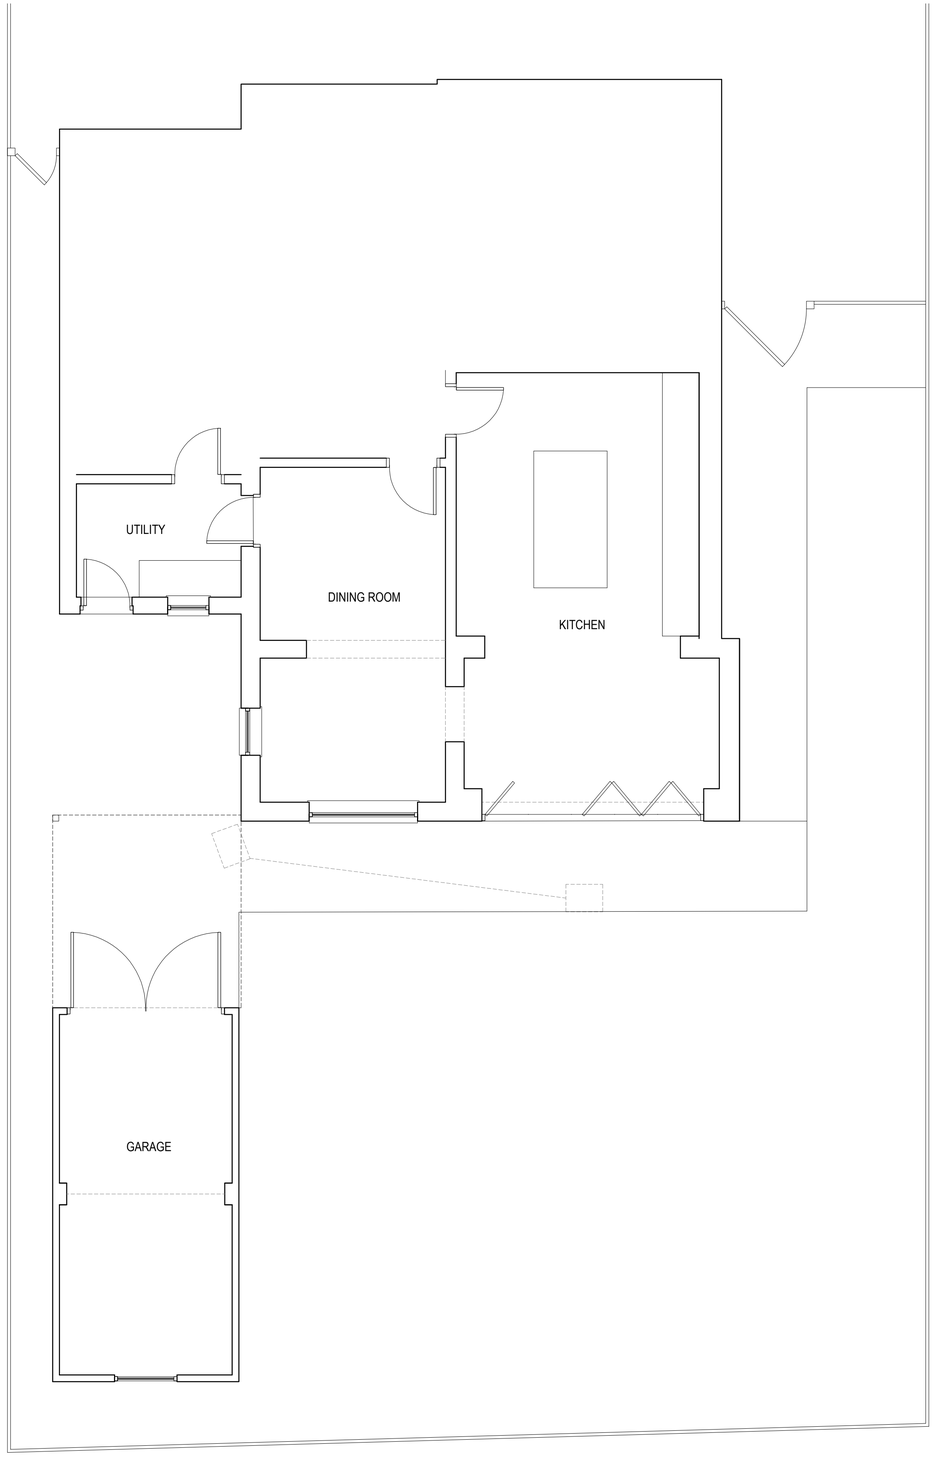

GROUND FLOOR PLAN 1:100

PR Design

prdesign@hotmail.co.uk 07859 742637

Status

PLANNING

Project name

139 King George Rd

For

J Malgras

Drawing title

Existing Plans
Option A

Drawing no/Rev	Drawn
294.E1	PAR

Date	Scale
27/01/2025	1:50, 100, 500 @A1

Discrepancies, ambiguities and/or omissions between this drawing and information given elsewhere must be reported to the designer before proceeding.
Dimensions must always be checked on site.
Do not scale off dimensions from this drawing.
This drawing is copyright.

1:50

1m 0 1m 2m 3m 4m 5m

1:100

2m 0 2m 4m 6m 8m 10m

1:500

10m 0 10m 20m 30m 40m 50m



SITE BLOCK PLAN 1:500