


NORTH ELEVATION 1:50



SOUTH ELEVATION 1:50

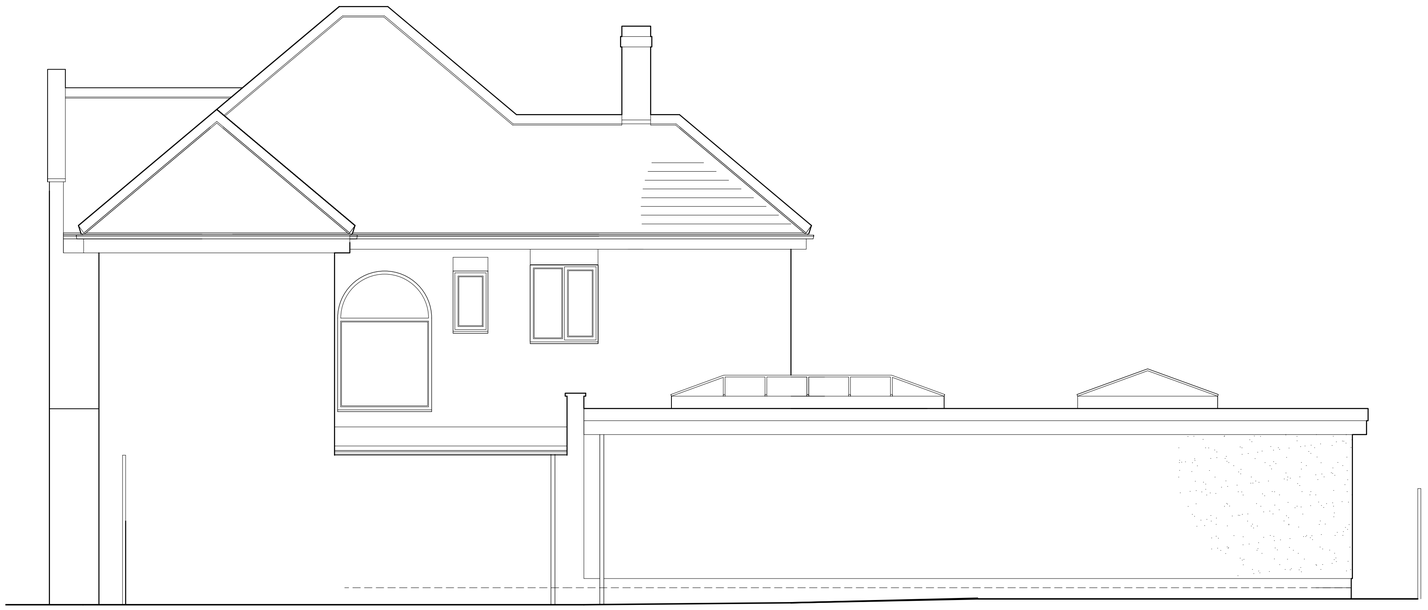

EAST ELEVATION 1:50

OUTLINE SPECIFICATION OF WORKS:

The proposal is to construct a rear extension.

Walls:

- Walls to be rendered.

Roof:

- Flat roof to be single ply membrane (dark grey colour)
- Rainwater goods and fascia/soffit to be powder coated aluminium.

Windows and Doors:

- Windows/doors to be Powder coated aluminium.
- Roof Lanterns to be Powder coated aluminium.

Landscaping:

- New patio.

Drainage:

- All new drainage to connect to existing.

1:50

1m 0 1m 2m 3m 4m 5m

PR Design

prdesign@hotmail.co.uk 07859 742637

Status

PLANNING

Project name

139 King George Rd

For

J Malgras

Drawing title

Proposed Elevations

Drawing no/Rev	Drawn
294.P2	PAR

Date	Scale
27/01/2025	1:50 @A1

Discrepancies, ambiguities and/or omissions between this drawing and information given elsewhere must be reported to the designer before proceeding.
Dimensions must always be checked on site.
Do not scale off dimensions from this drawing.
This drawing is copyright.