




Existing Front Elevation

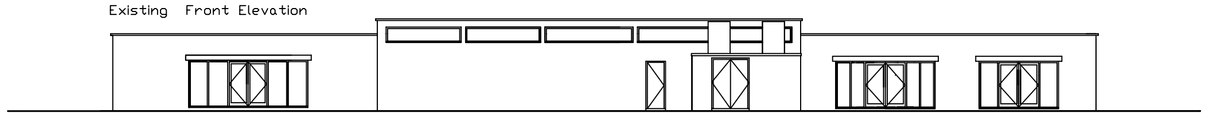


Existing Rear Elevation

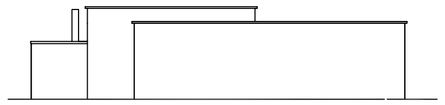


Existing Gable South

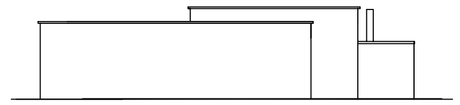

Existing Gable North

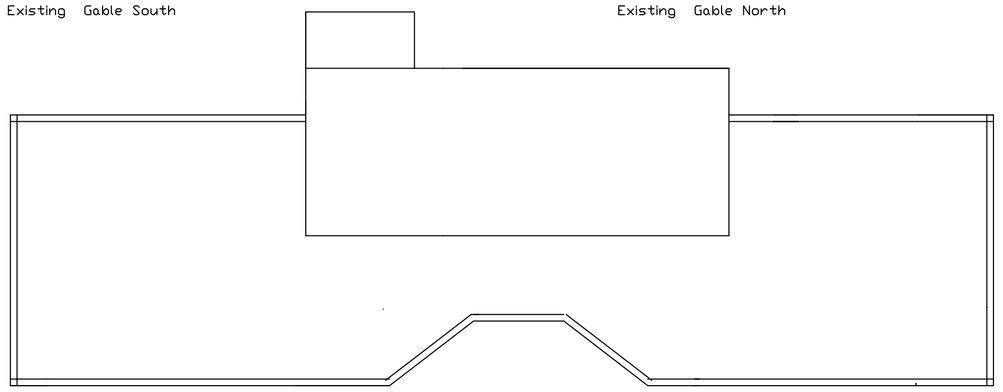



Existing Roof Plan

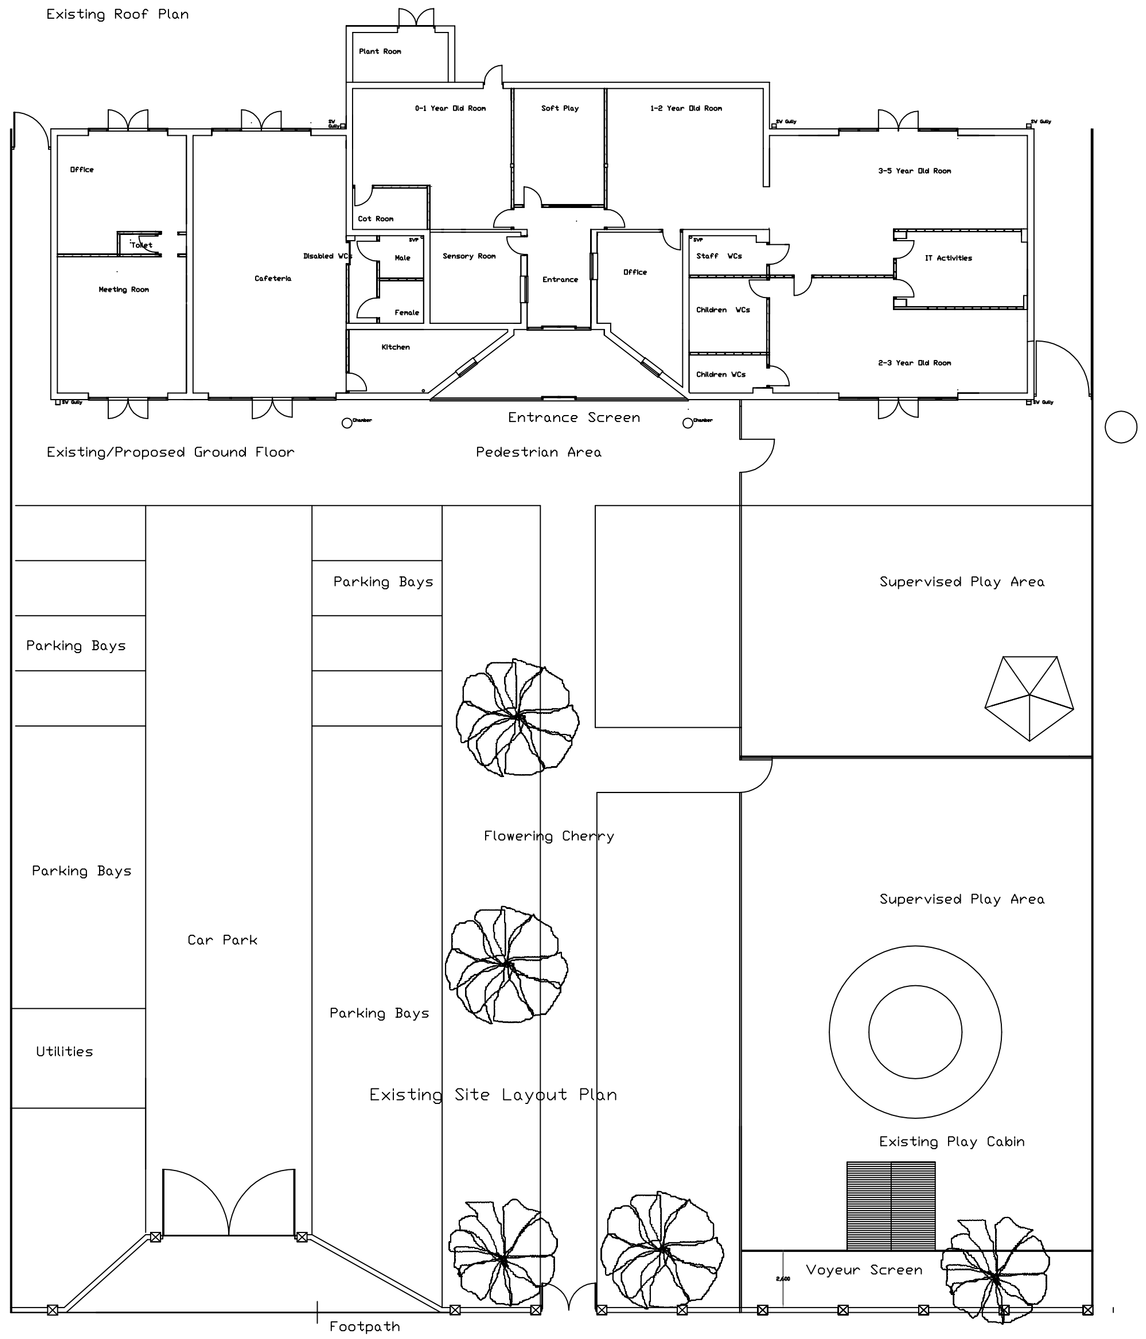



Existing/Proposed Ground Floor

Existing Site Layout Plan

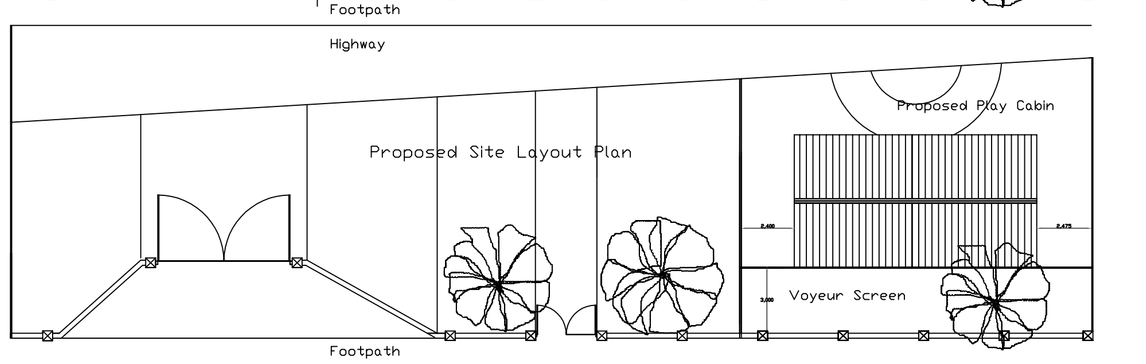


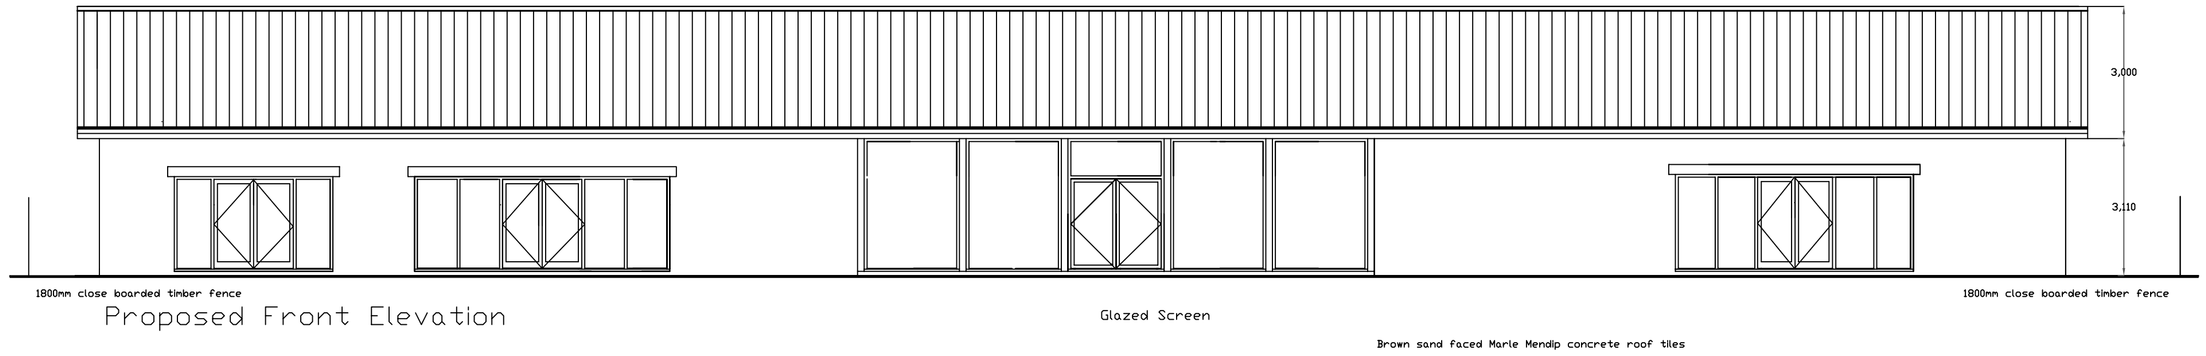

Proposed Front Elevation

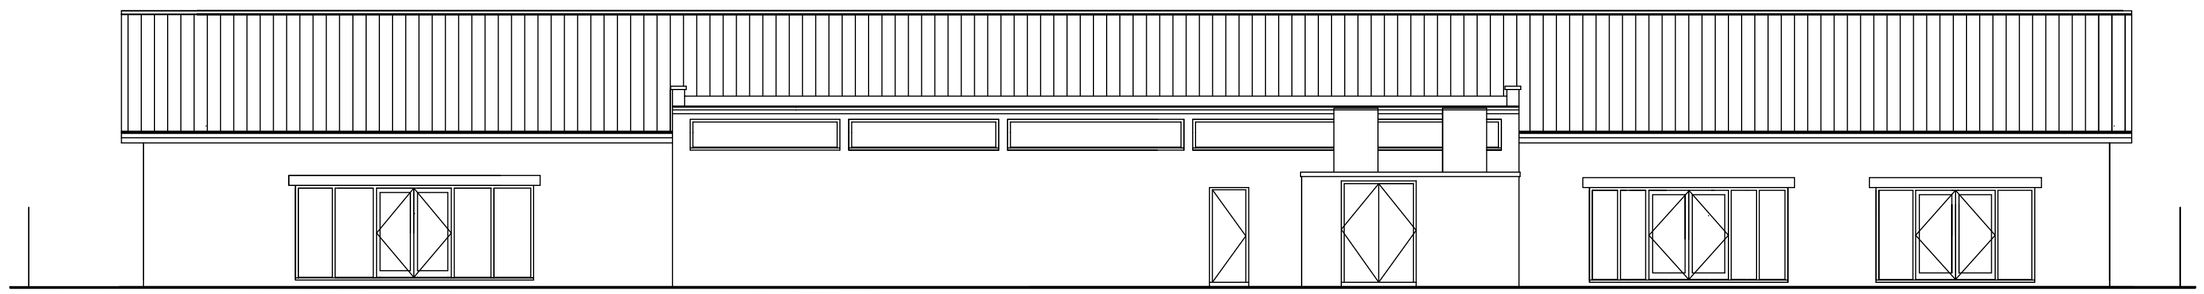


Proposed Rear Elevation

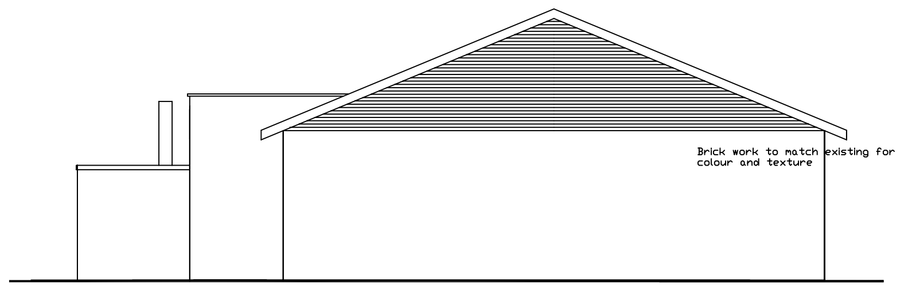



Proposed South Gable

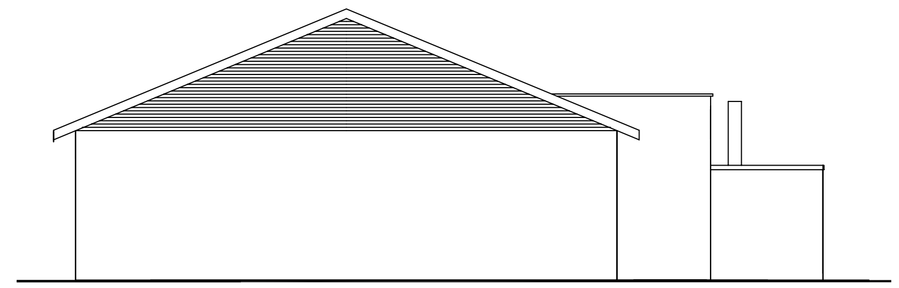

Proposed North Gable

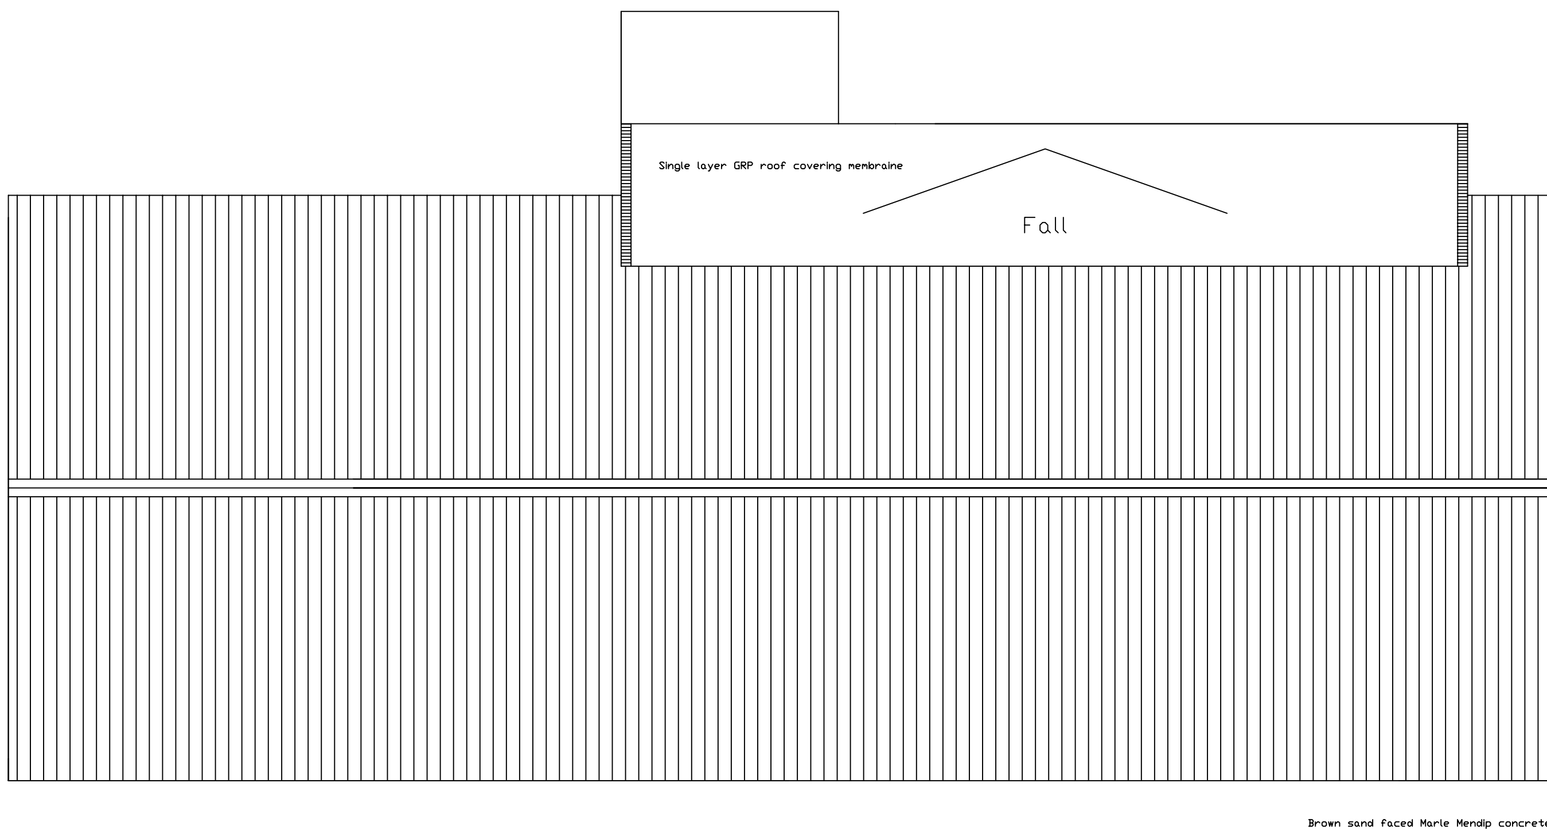


Proposed Roof Plan

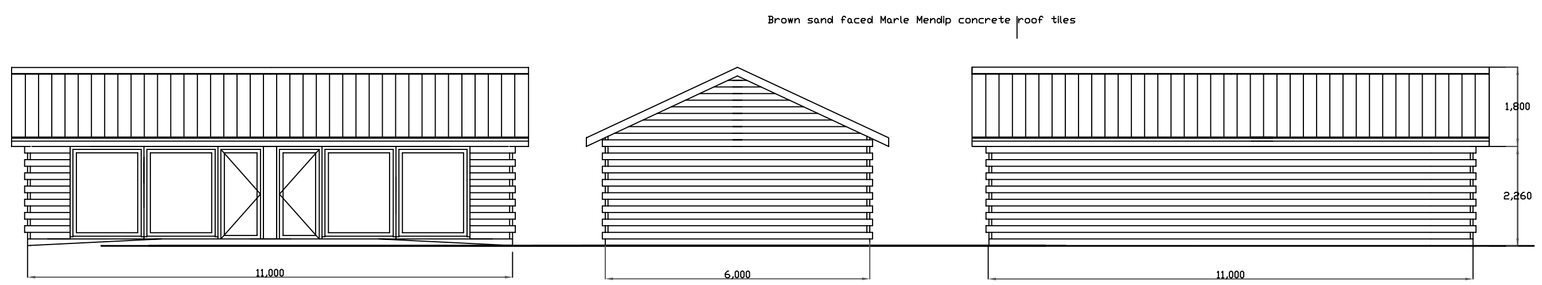


Front Gables Rear

Proposed Cabin Elevations (Interlocking Timber Logs)

Proposed Tiled Roof
Log Cabin and Entrance
Screen
Harton Village
Kindergarten
Sunderland Road
South Shields

| | |
|---|---|
| Scale | 1:200 1:100 |
| Drawn | 19 02 25 |