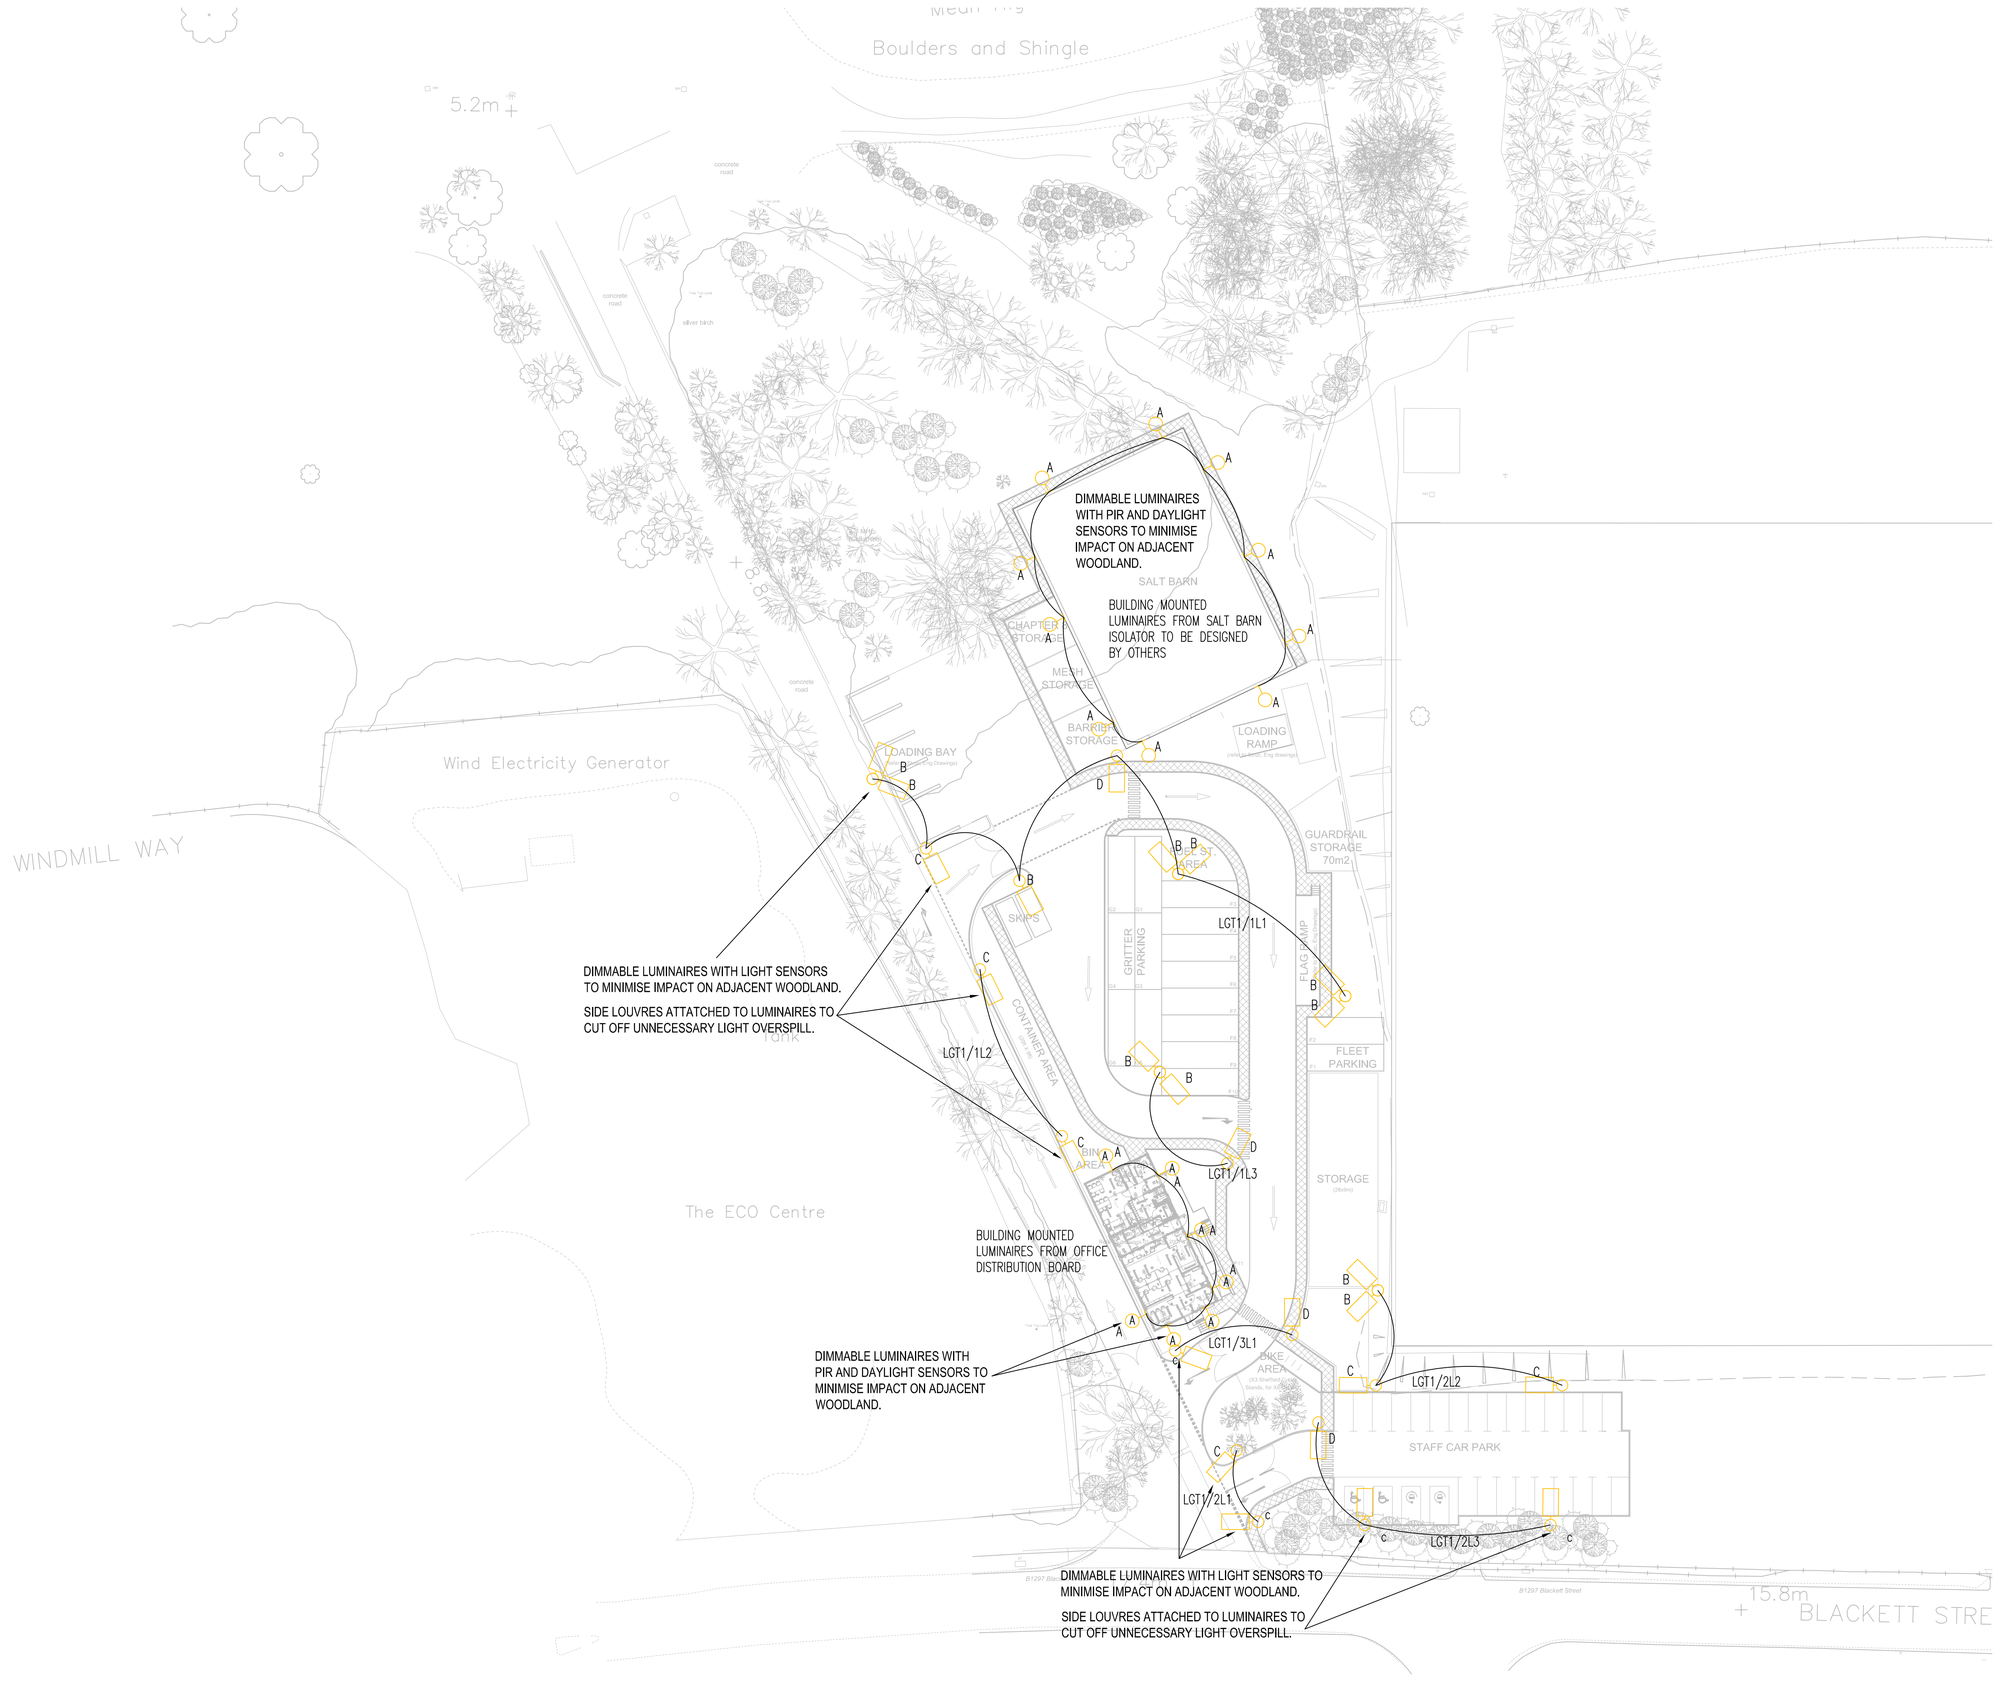


KEY PLAN

LEGENDS

B — EXTERNAL LIGHTING COLUMNS

A – PIAZZA II LED

B – AREAFLOOD PRO 2

C – ISARO PRO EXTRA WIDE STREET OPTIC

D – ISARO PRO PEDESTRIAN CROSSING OPTIC

NOTES

1. DO NOT SCALE FROM THIS DRAWING.
2. THIS DRAWING SHALL BE READ IN CONJUNCTION WITH ALL M&E, STRUCTURAL & ARCHITECTURAL DRAWINGS AND SPECIFICATIONS. REFERENCE SHALL ALSO BE MADE TO ALL PROJECT SPECIFIC CDM RISK ASSESSMENTS.
3. ALL SERVICE ROUTES DETAILED ARE APPROXIMATE. THE CONTRACTOR SHALL BE RESPONSIBLE FOR DETERMINING THE EXACT ROUTES AND POSITIONS OF ALL INSTALLED SERVICES AND EQUIPMENT.
4. THE CONTRACTOR SHALL BE RESPONSIBLE FOR FULLY CO-ORDINATING ANY SERVICES INSTALLED WITH THE BUILDING FABRIC AND SERVICES INSTALLED BY OTHERS.
5. ALL DIMENSIONS SHOWN ARE IN MILLIMETRES.
6. ALL LIGHTING COLUMNS TO BE 8m TALL UNLESS SPECIFIED. BUILDING MOUNTED LUMINARIES HEIGHTS TO BE 6m. PEDESTRIAN CROSSING LIGHTING COLUMNS TO BE 4m.

REVISIONS

REV	DESCRIPTION					
C02	ISSUED FOR CONSTRUCTION - UPDATED LAYOUT					
	P.K	28/04/25	P.J	28/04/25	P.J	28/04/25
C01	ISSUED FOR CONSTRUCTION					
	J.W	04/04/25	P.J	04/04/25	P.J	04/04/25
T04	LIGHTING FEATURES ADDED TO MINIMISE IMPACT ON WOODLAND					
	S. Ng	24/09/24	S.Ng	24/09/24	S.Ng	24/09/24
T03	RELOCATION OF PEDESTRIAN CROSSING LIGHTING					
	S. Ng	16/08/24	S. Orme	16/08/24	S. Orme	16/08/24
T02	ISSUED FOR TENDER					
	S. Ng	26/07/24	S. Orme	26/07/24	S. Orme	26/07/24
T01	ISSUED FOR TENDER					
	S.Ng	19/07/24	S.Orme	19/07/24	S.Orme	19/07/24
REV	REVISION NOTES/COMMENTS					
	DRAWN BY	DATE	CHECKED BY	DATE	APPROVED BY	DATE

Hydrock
Ground Floor
Riverside West, Whitehall Road
Leeds
LS1 4AW
t: +44(0)113 543 1700
e: leeds@hydrock.com

CLIENT

South Tyneside Council

PROJECT

Middlefield Depot, South Shields

TITLE

PROPOSED EXTERNAL SERVICES LIGHTING LAYOUT VENJ

HYDROCK PROJECT NO.	SCALE @ A1
30529	1:400

STATUS DESCRIPTION	STATUS
CONSTRUCTION (PARTIAL SIGN-OFF)	B

DRAWING NO. (PROJECT CODE-ORGINATOR-ZONE-LEVEL-TYPE-ROLE-NUMBER)	REVISION
30529-HYD-VJ-ZZ-DR-E-9003	C02

Plotted 28/04/2025 16:00:58