
Revisions		
A	Flat Roof extension, advice from LPA	04.08.25




Proposed Front Elevation

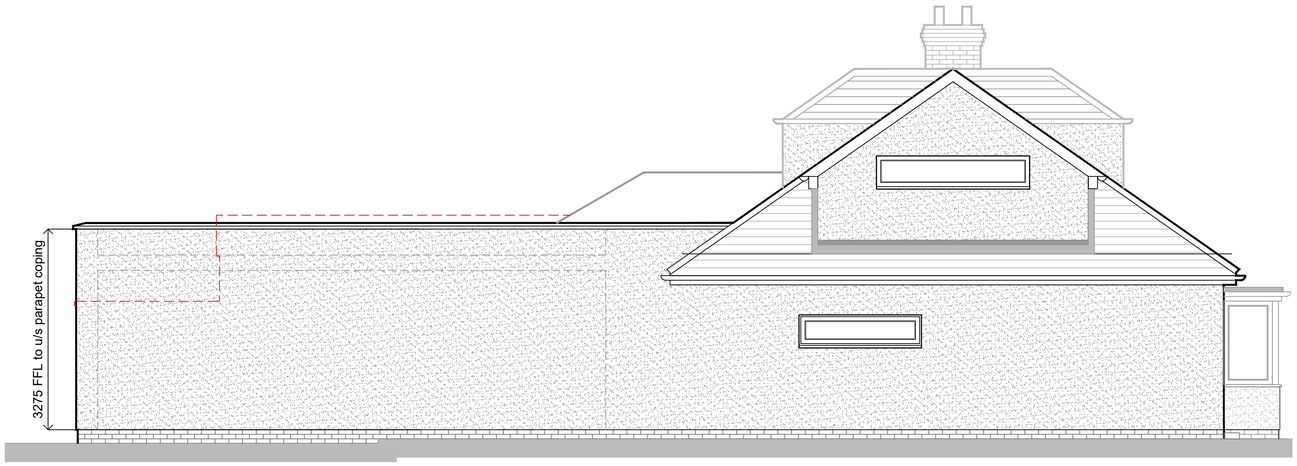

Proposed Side Elevation



Proposed Rear Elevation

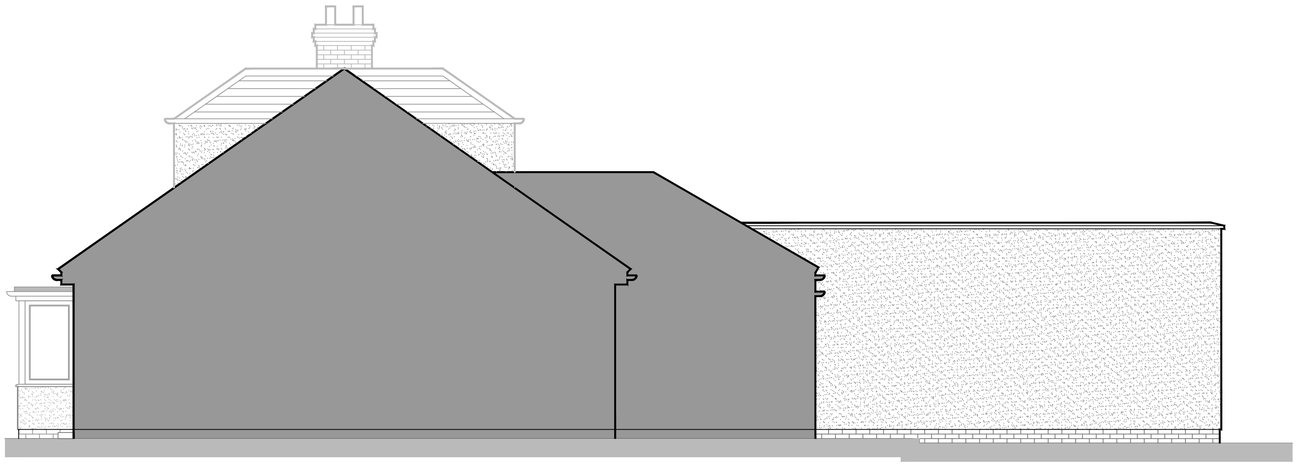

Proposed Side Elevation

Title: PROPOSED REAR EXTENSION Proposed Elevations	Address: Mr Paul Collins unit 3 Willgton Quay Marina Tyne & Wear, NE28 6QT
Client	Date 08.06.2025
Scale 1:50(A1)	Fixing Dimensions Must NOT be Scaled from this Drawing.
Drg. No. v2 / 04 A	