


Revisions		
A	Flat Roof extension, advice from LPA	04.08.25

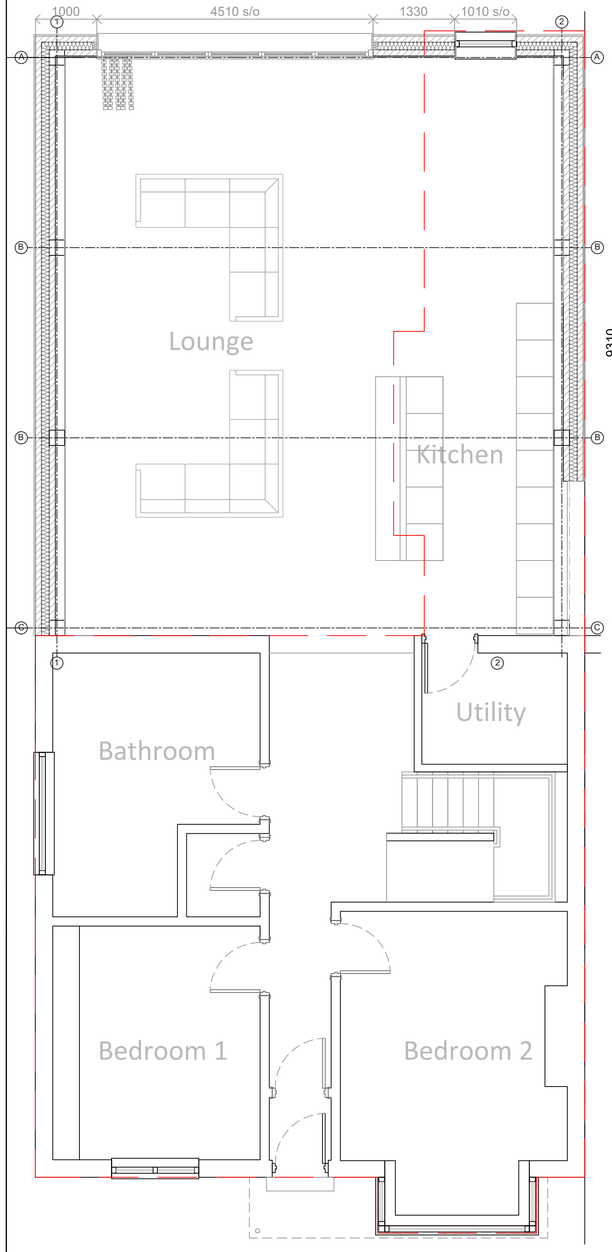

Proposed Ground Floor Plan

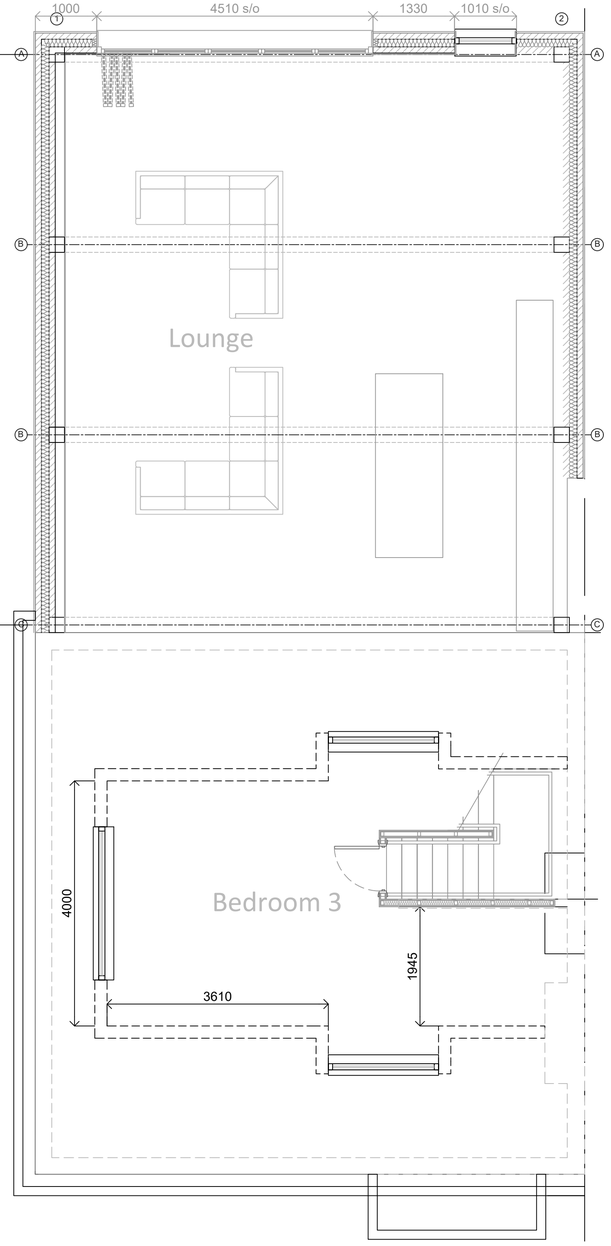

Proposed First Floor Plan

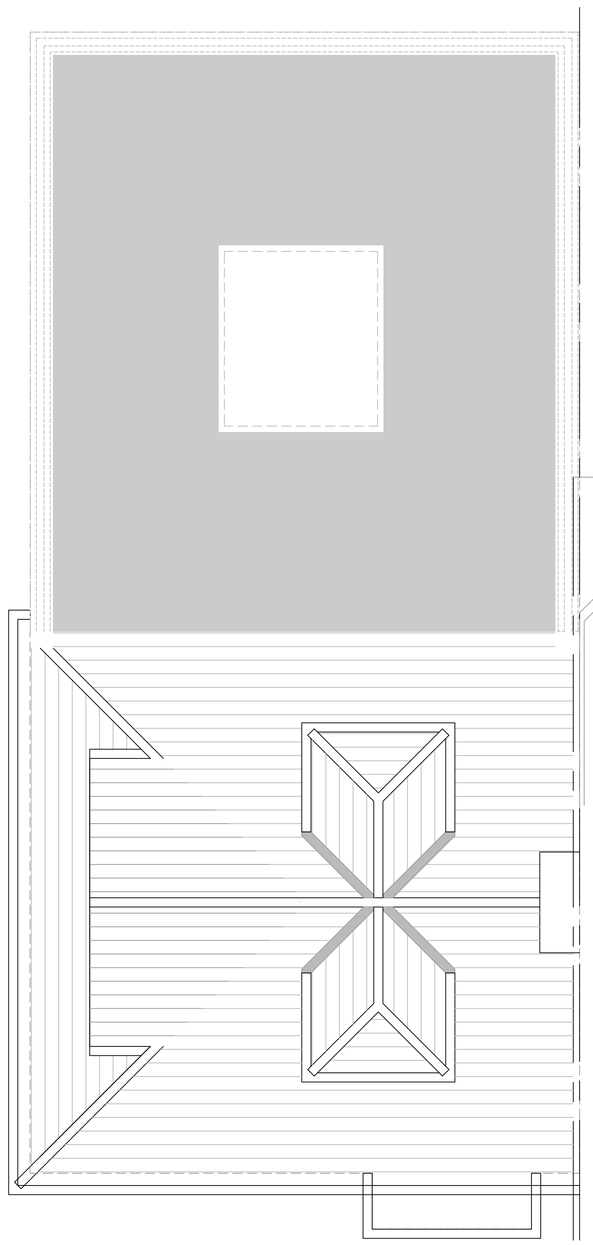

Proposed Roof Plan

Title
PROPOSED REAR EXTENSION
Proposed Plans

Client

Date 08.06.2025

Scale 1:50(A1)

Drg. No. v2 / 03A

Address
Mr Paul Collins
Unit 3 Willington Quay Marina
Tyne & Wear, NE28 6QT

Fixing Dimensions Must NOT be Scaled from this Drawing.