
Revisions		
By	Details	Date

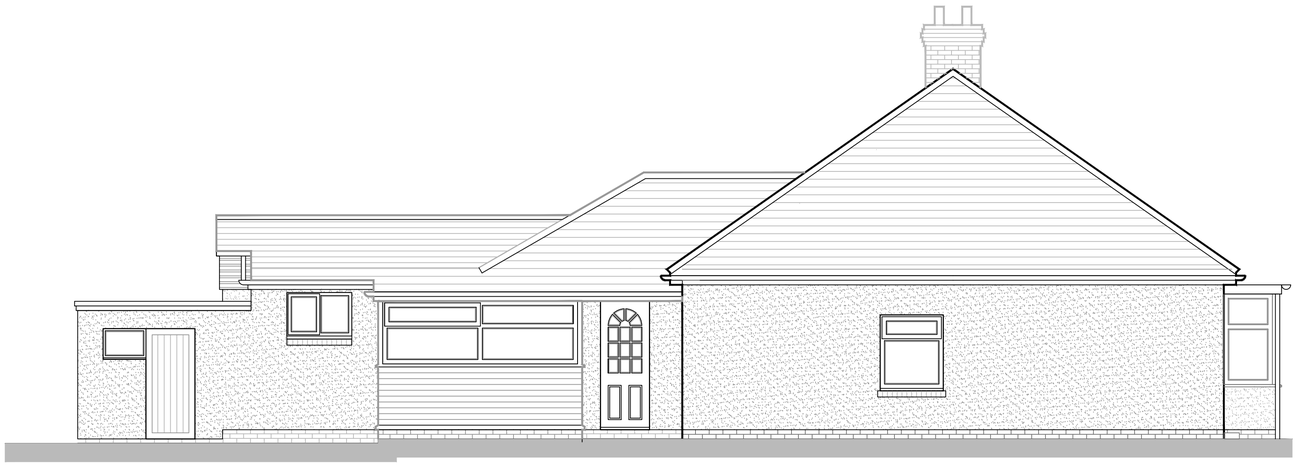


Existing Front Elevation



Existing Side Elevation



Existing Rear Elevation

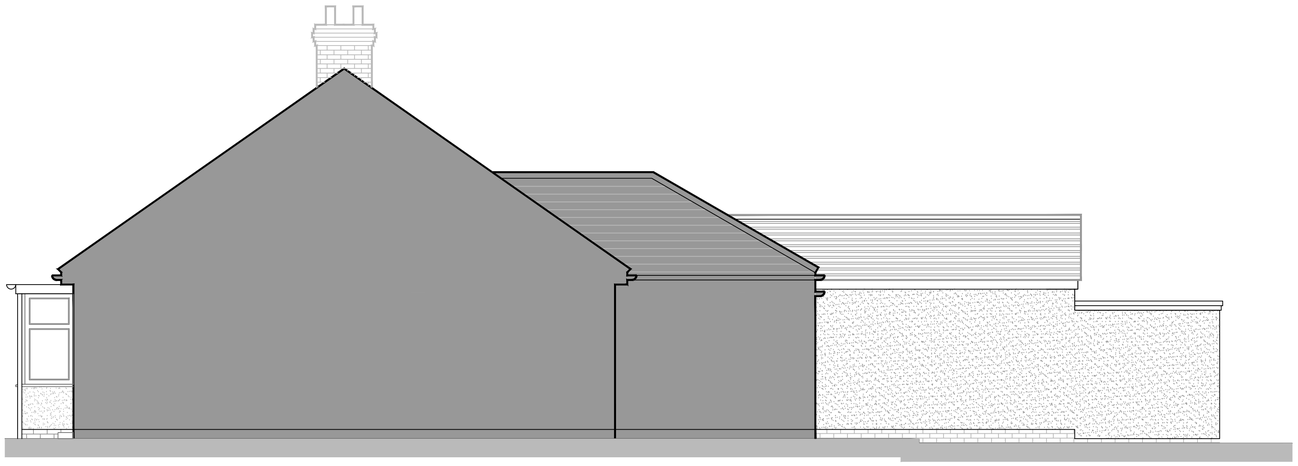

Existing Side Elevation

Title
PROPOSED REAR EXTENSION
Existing Elevations

Client

Date 08.06.2025

Scale 1:50(A1)

Drg. No. v1 / 02

Address
Mr Paul Collins
Unit 3 Willington Quay Marina
Tyne & Wear, NE28 6QT

Fixing Dimensions Must NOT be Scaled from this Drawing.