


Revisions		
By	Details	Date

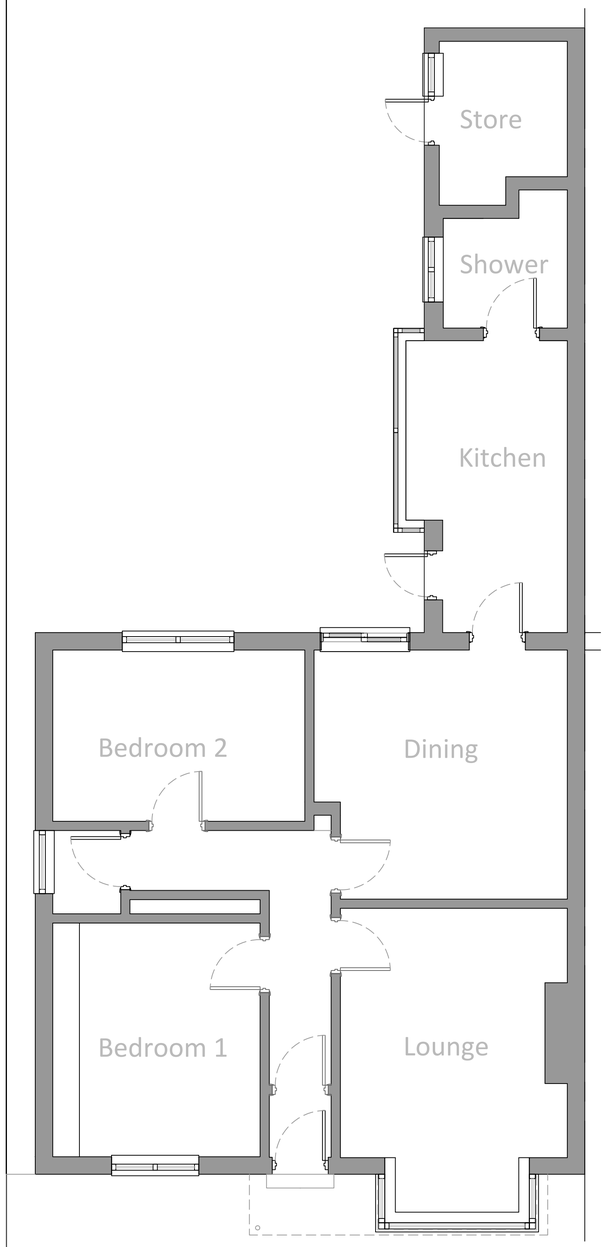

Existing Ground Floor Plan

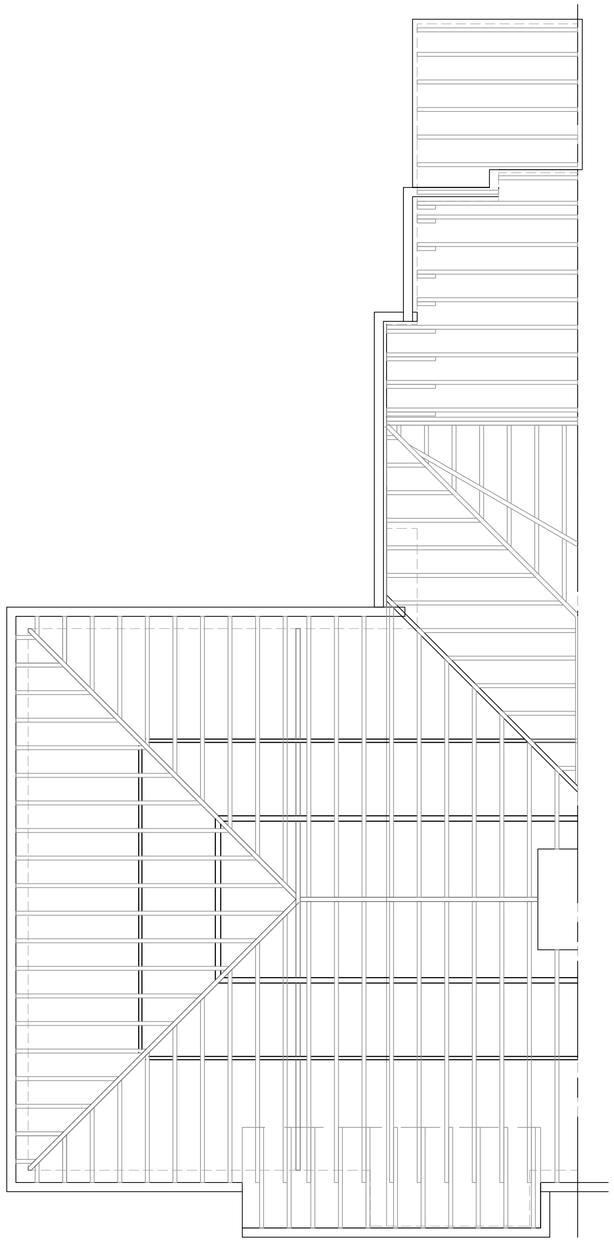

Existing Roof Structure

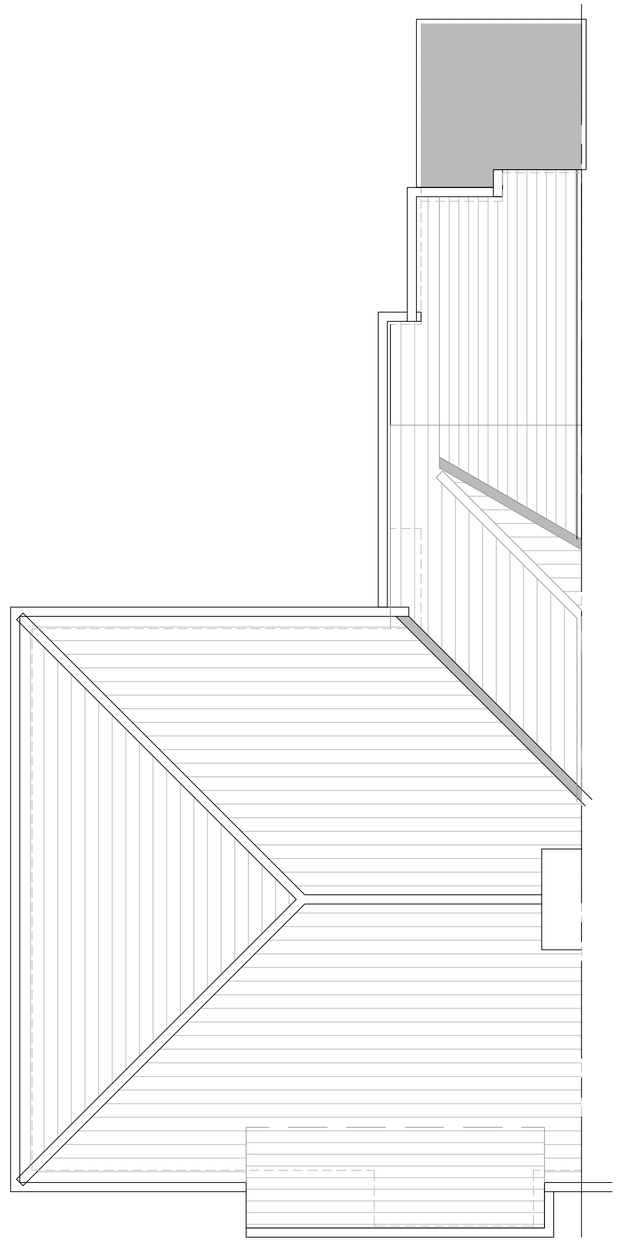

Existing Roof Plan

Title
PROPOSED REAR EXTENSION
Existing Plans

Address
Mr Paul Collins
Unit 3 Willington Quay Marina
Tyne & Wear, NE27 6QT

Client

Date 08.06.2025

Scale 1:50(A1)

Fixing Dimensions Must NOT be Scaled from this Drawing.

Drg. No. v1 / 01/