
Revisions		
By	Details	Date




Proposed Front Elevation



Proposed Side Elevation

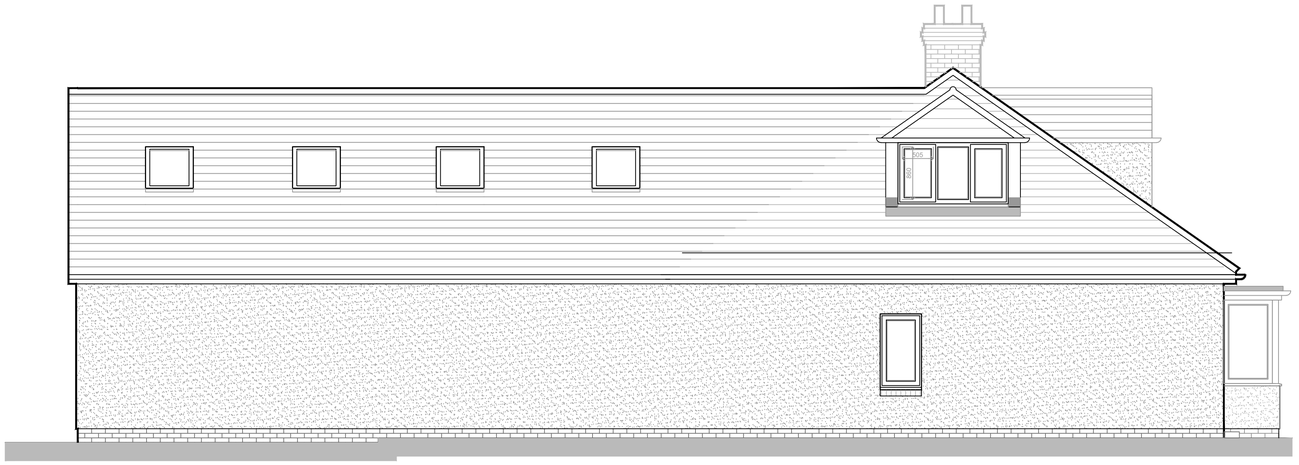

Proposed Rear Elevation

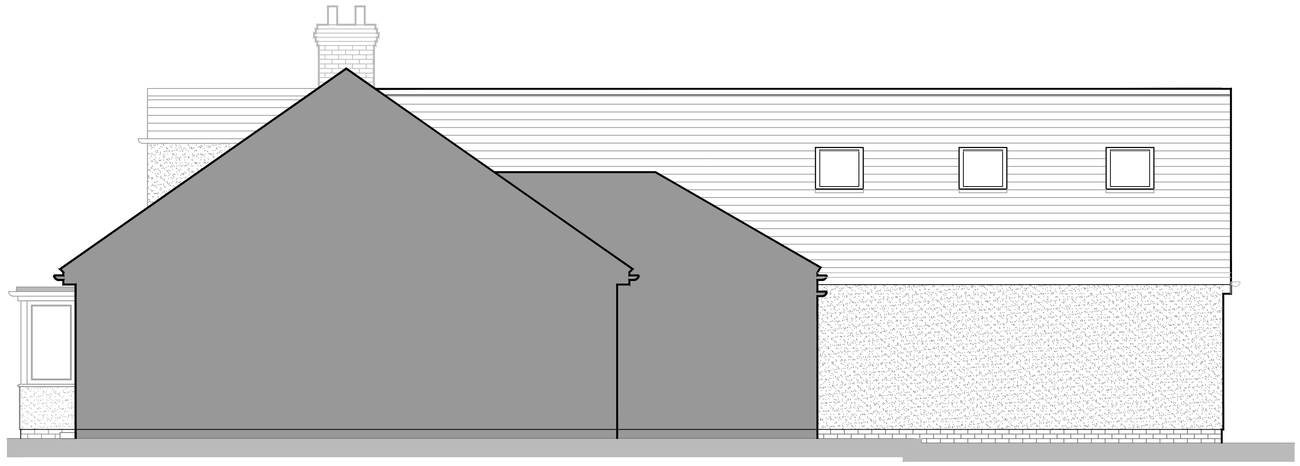

Proposed Side Elevation

Title
PROPOSED REAR EXTENSION
Proposed Elevations

Client

Date 08.06.2025

Scale 1:50(A1)

Drg. No. v1 / 04

Address
Mr Paul Collins
unit 3 Willgton Quay Marina
Tyne & Wear, NE28 6QT

Fixing Dimensions Must NOT be Scaled from this Drawing.