


Revisions		
By	Details	Date

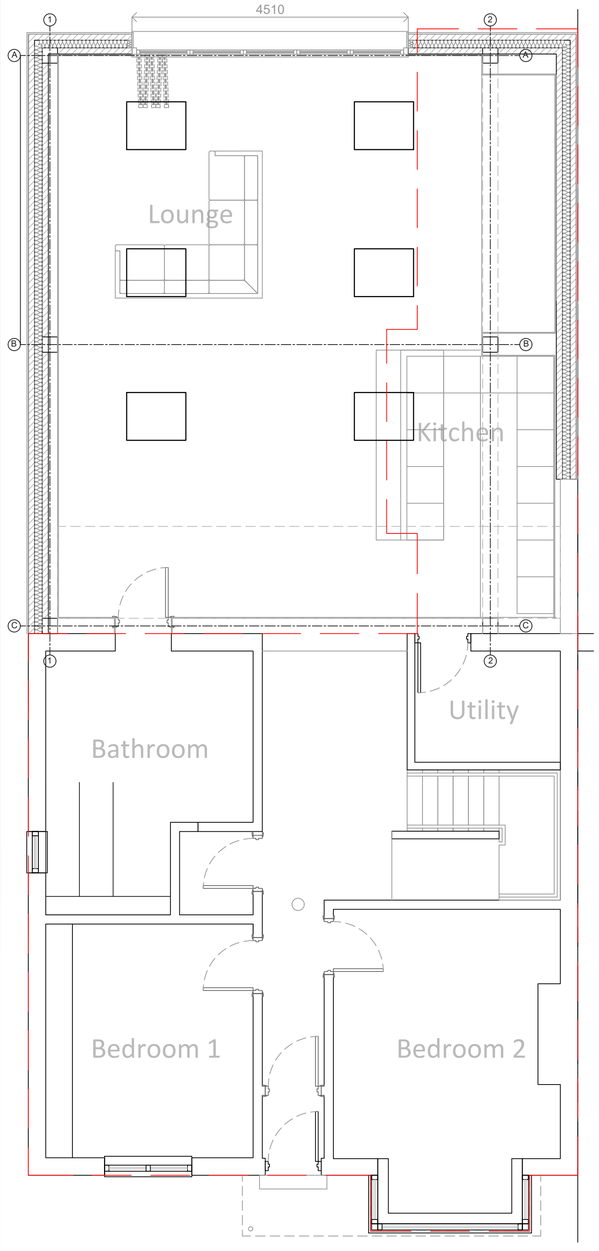


Proposed Ground Floor Plan

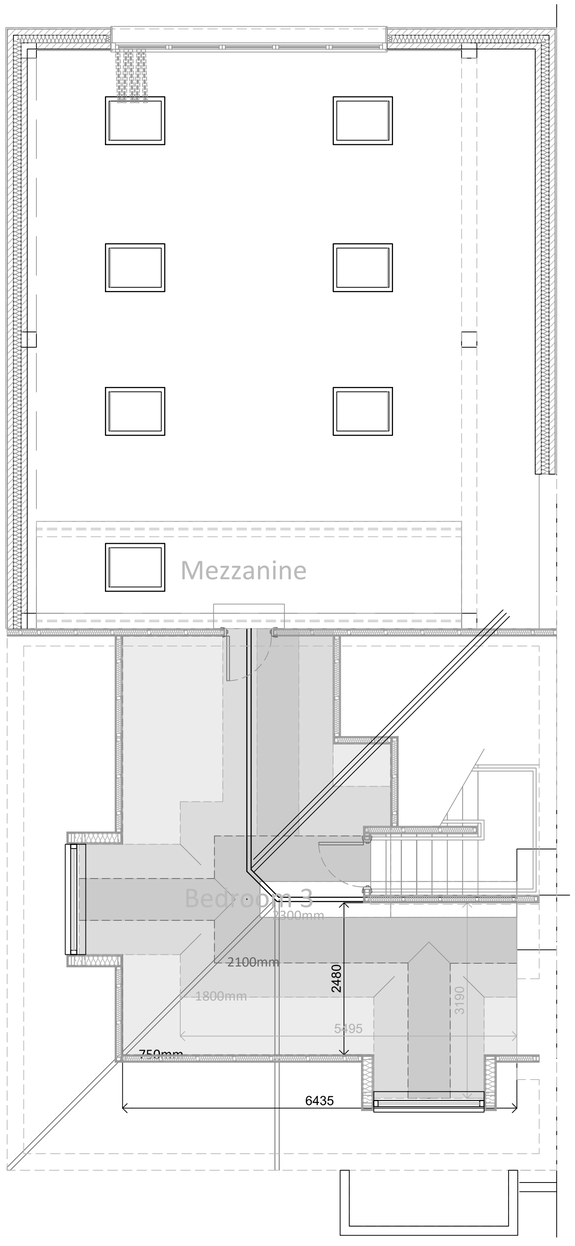

Proposed First Floor Plan

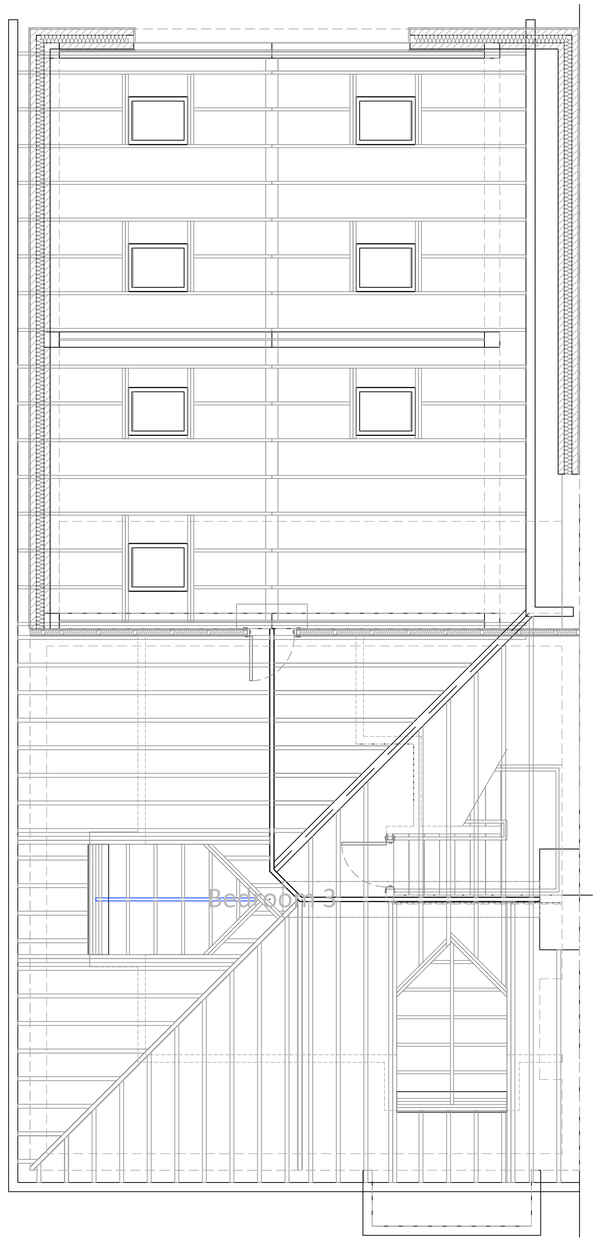

Proposed Roof Structure Plan

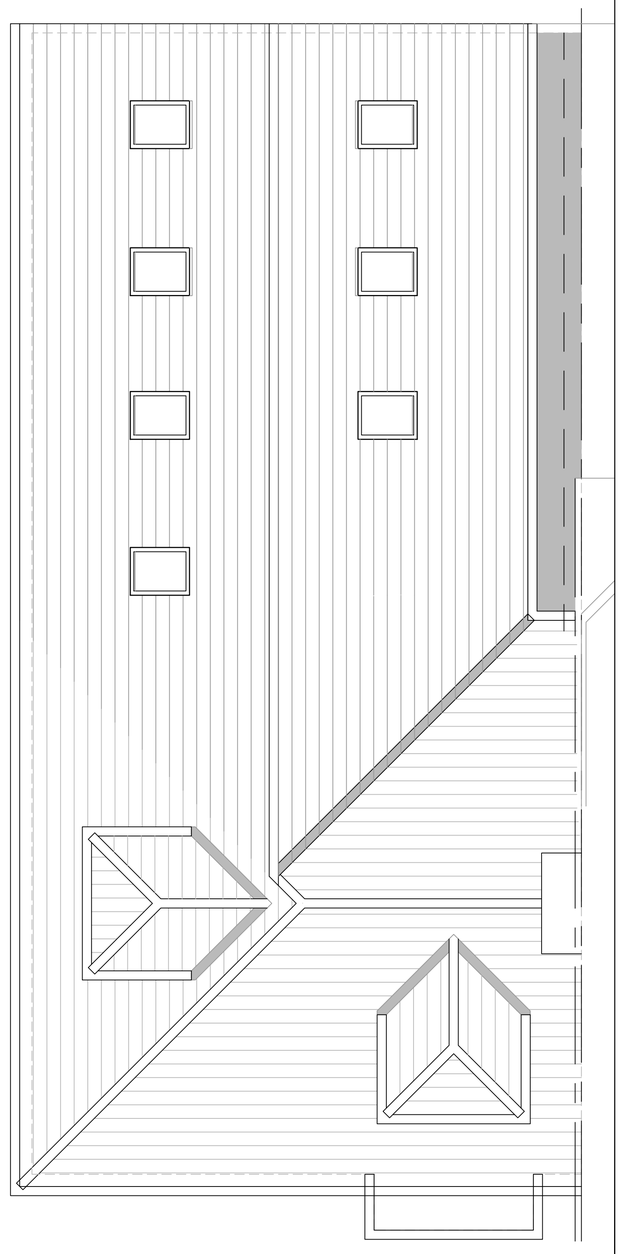

Proposed Roof Plan

Title: PROPOSED REAR EXTENSION Proposed Plans		Address: Mr Paul Collins Unit 3 Willington Quay Marina Tyne & Wear, NE28 6QT
Client	Date 08.06.2025	
Scale 1:50(A1)		Fixing Dimensions Must NOT be Scaled from this Drawing.
Drg. No. v1 / 03		