


1 Proposed Side Elevation
Scale: 1:100

1:100 @ A3

0 1 2 3 4 5 6 7 8 9 10

METRE SCALE BAR

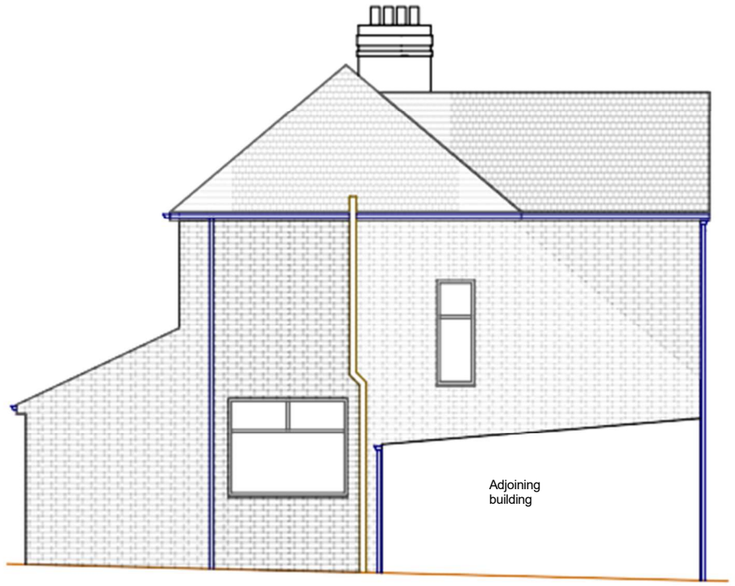

2 Proposed Front Elevation
Scale: 1:100



3 Proposed Rear Elevation
Scale: 1:100

Notes:

No.	Revision	Date:	By:

STUDIO DEAN

Address: Studio Dean, Dissington Hall, Dalton,
NE18 0AD
Tel: 0191 3592290
Email: theteam@studiodean.com

Sheet Number:
PP-003

Sheet Title:
Proposed Elevations

Paper size:	Date:	Drawn by:
ISO A3	20/09/2024	

Project name:
The Broadway - Studio Dean

File name:	Project address:
Broadway - Spatial Planning Drawings.vwxp	