
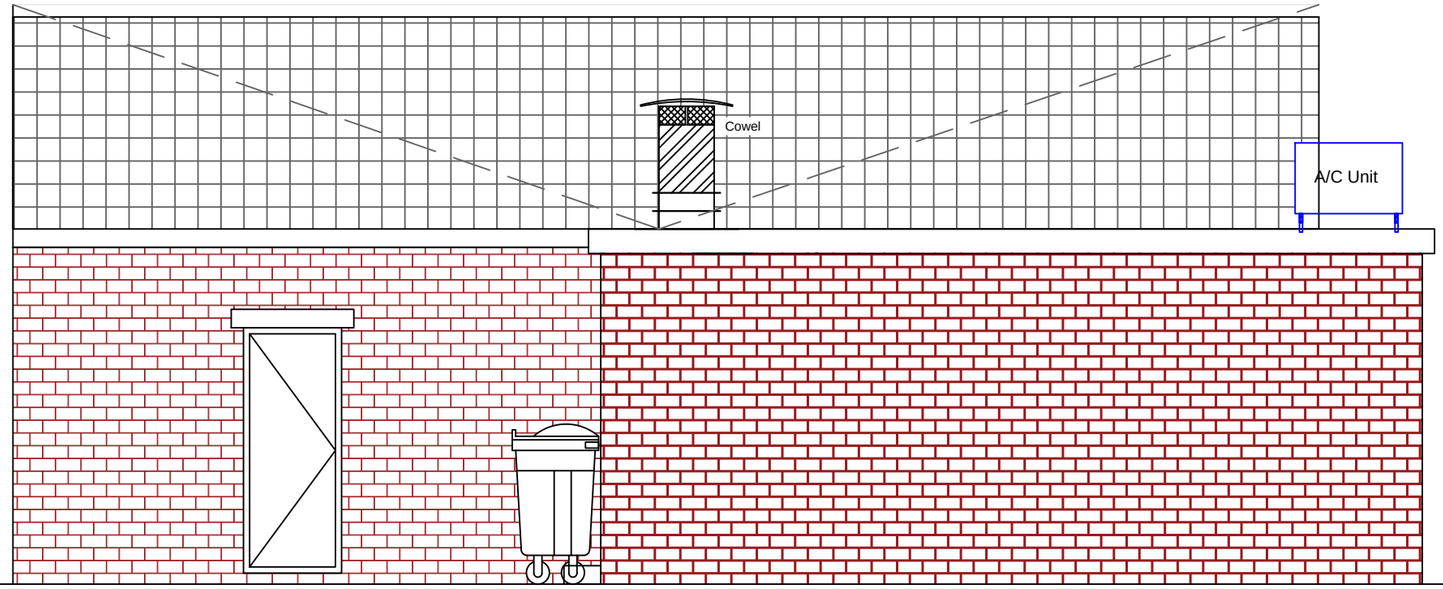



# REAR ELEVATION - EXISTING

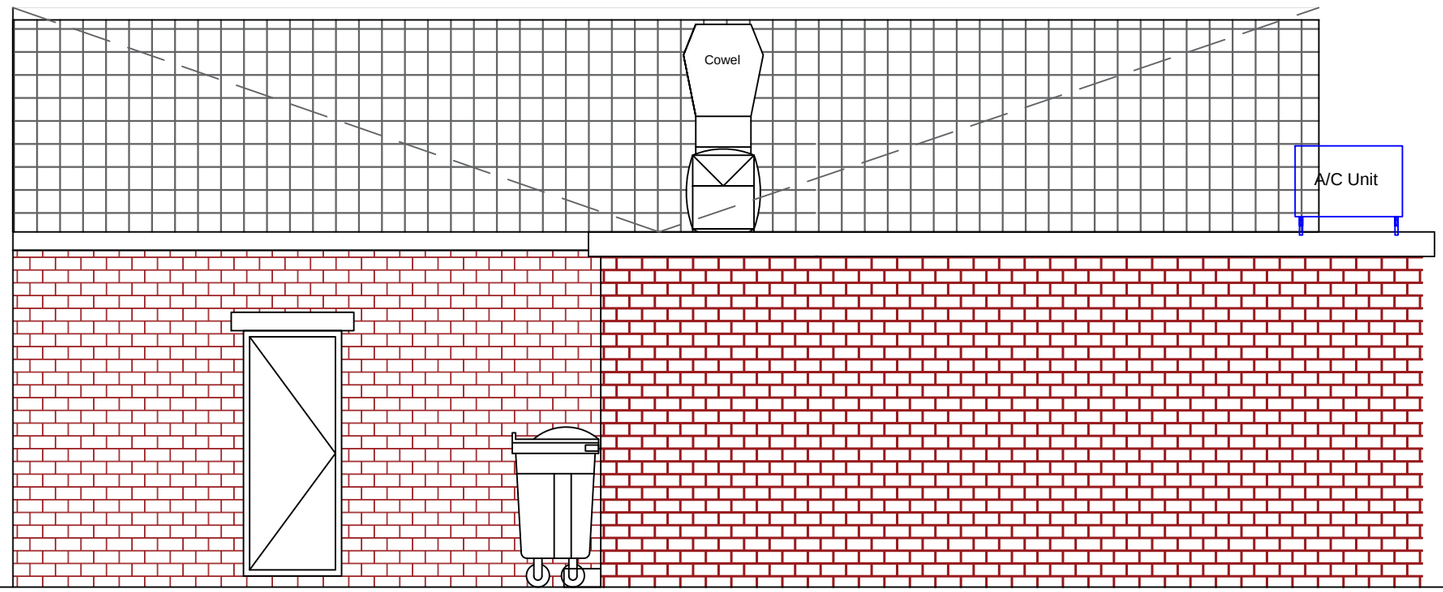


# REAR ELEVATION - PROPOSED

| | |
|---|---|
| Title of project | Restaurant Enlargement |
| Address | Eastern Touch Restaurant,<br>2 - 4 Station Approach,<br>East Boldon,<br>South Tyneside,<br>NE36 0AB |
| Client | Mr Mujib Rahman |
| Drawing Title | See Details |
| Drawing Ref | 231101/2 |
| Revision A<br>Revision B<br>Revision C | 30.03.24 (Move bins)<br>25.05.2025 (ENF amendments)<br>02.08.2025 (Exist + Pro Correction) |
| Date | 07.11.2023 |
| Scale and Paper size | 1:50 @ A3 |
| Drawn by | Ak |

Rowman Partner Planning & Design Services

Do not scale from these drawings.
Measurements should be taken on site