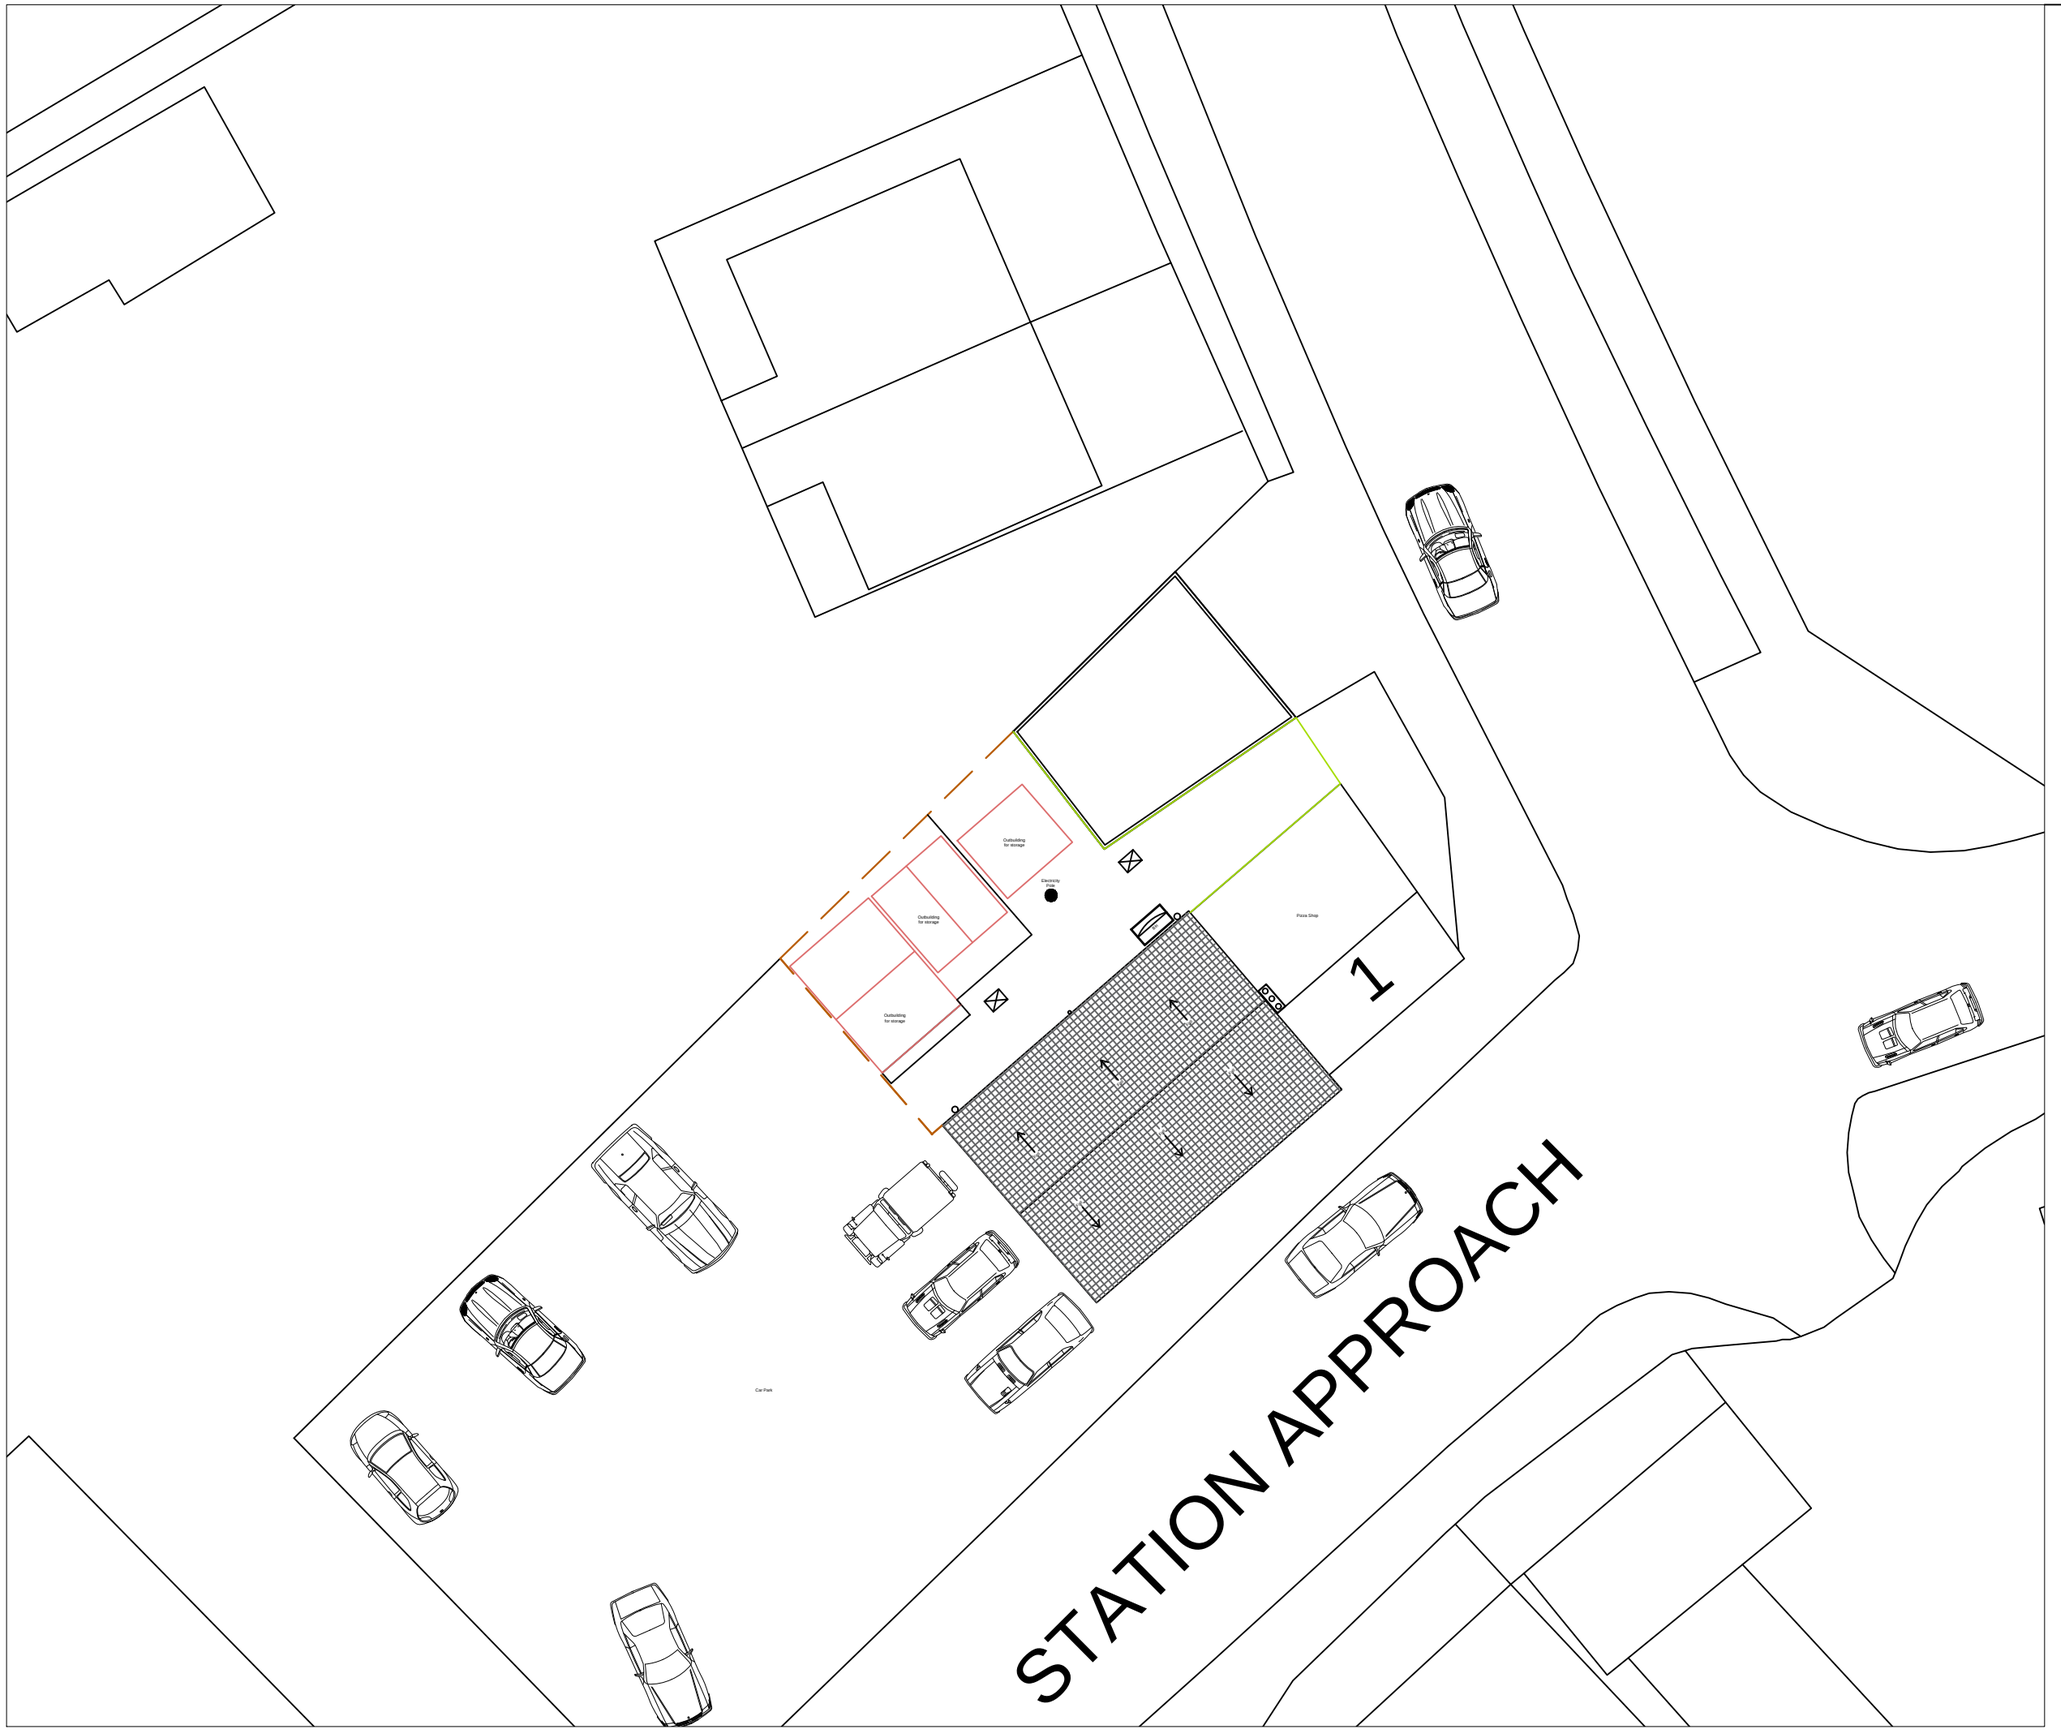



| | |
|---|---|
| Title of project | Restaurant Enlargement |
| Address | Eastern Touch Restaurant,<br>2 - 4 Station Approach,<br>East Boldon,<br>South Tyneside,<br>NE36 0AB |
| Client | Mr Mujib Rahman |
| Drawing Title | Existing<br>Roof and Site Plan |
| Drawing Ref | 231101/5 |
| Revision A<br>Revision B | 30.03.24 (Move bins)<br>25.05.2025 (ENF amendments) |
| Date | 07.11.2023 |
| Scale and Paper size | 1:200 @ A3 |
| Drawn by | Ak |

Rowman Partner Planning & Design Services

Do not scale from these drawings.
Measurements should be taken on site