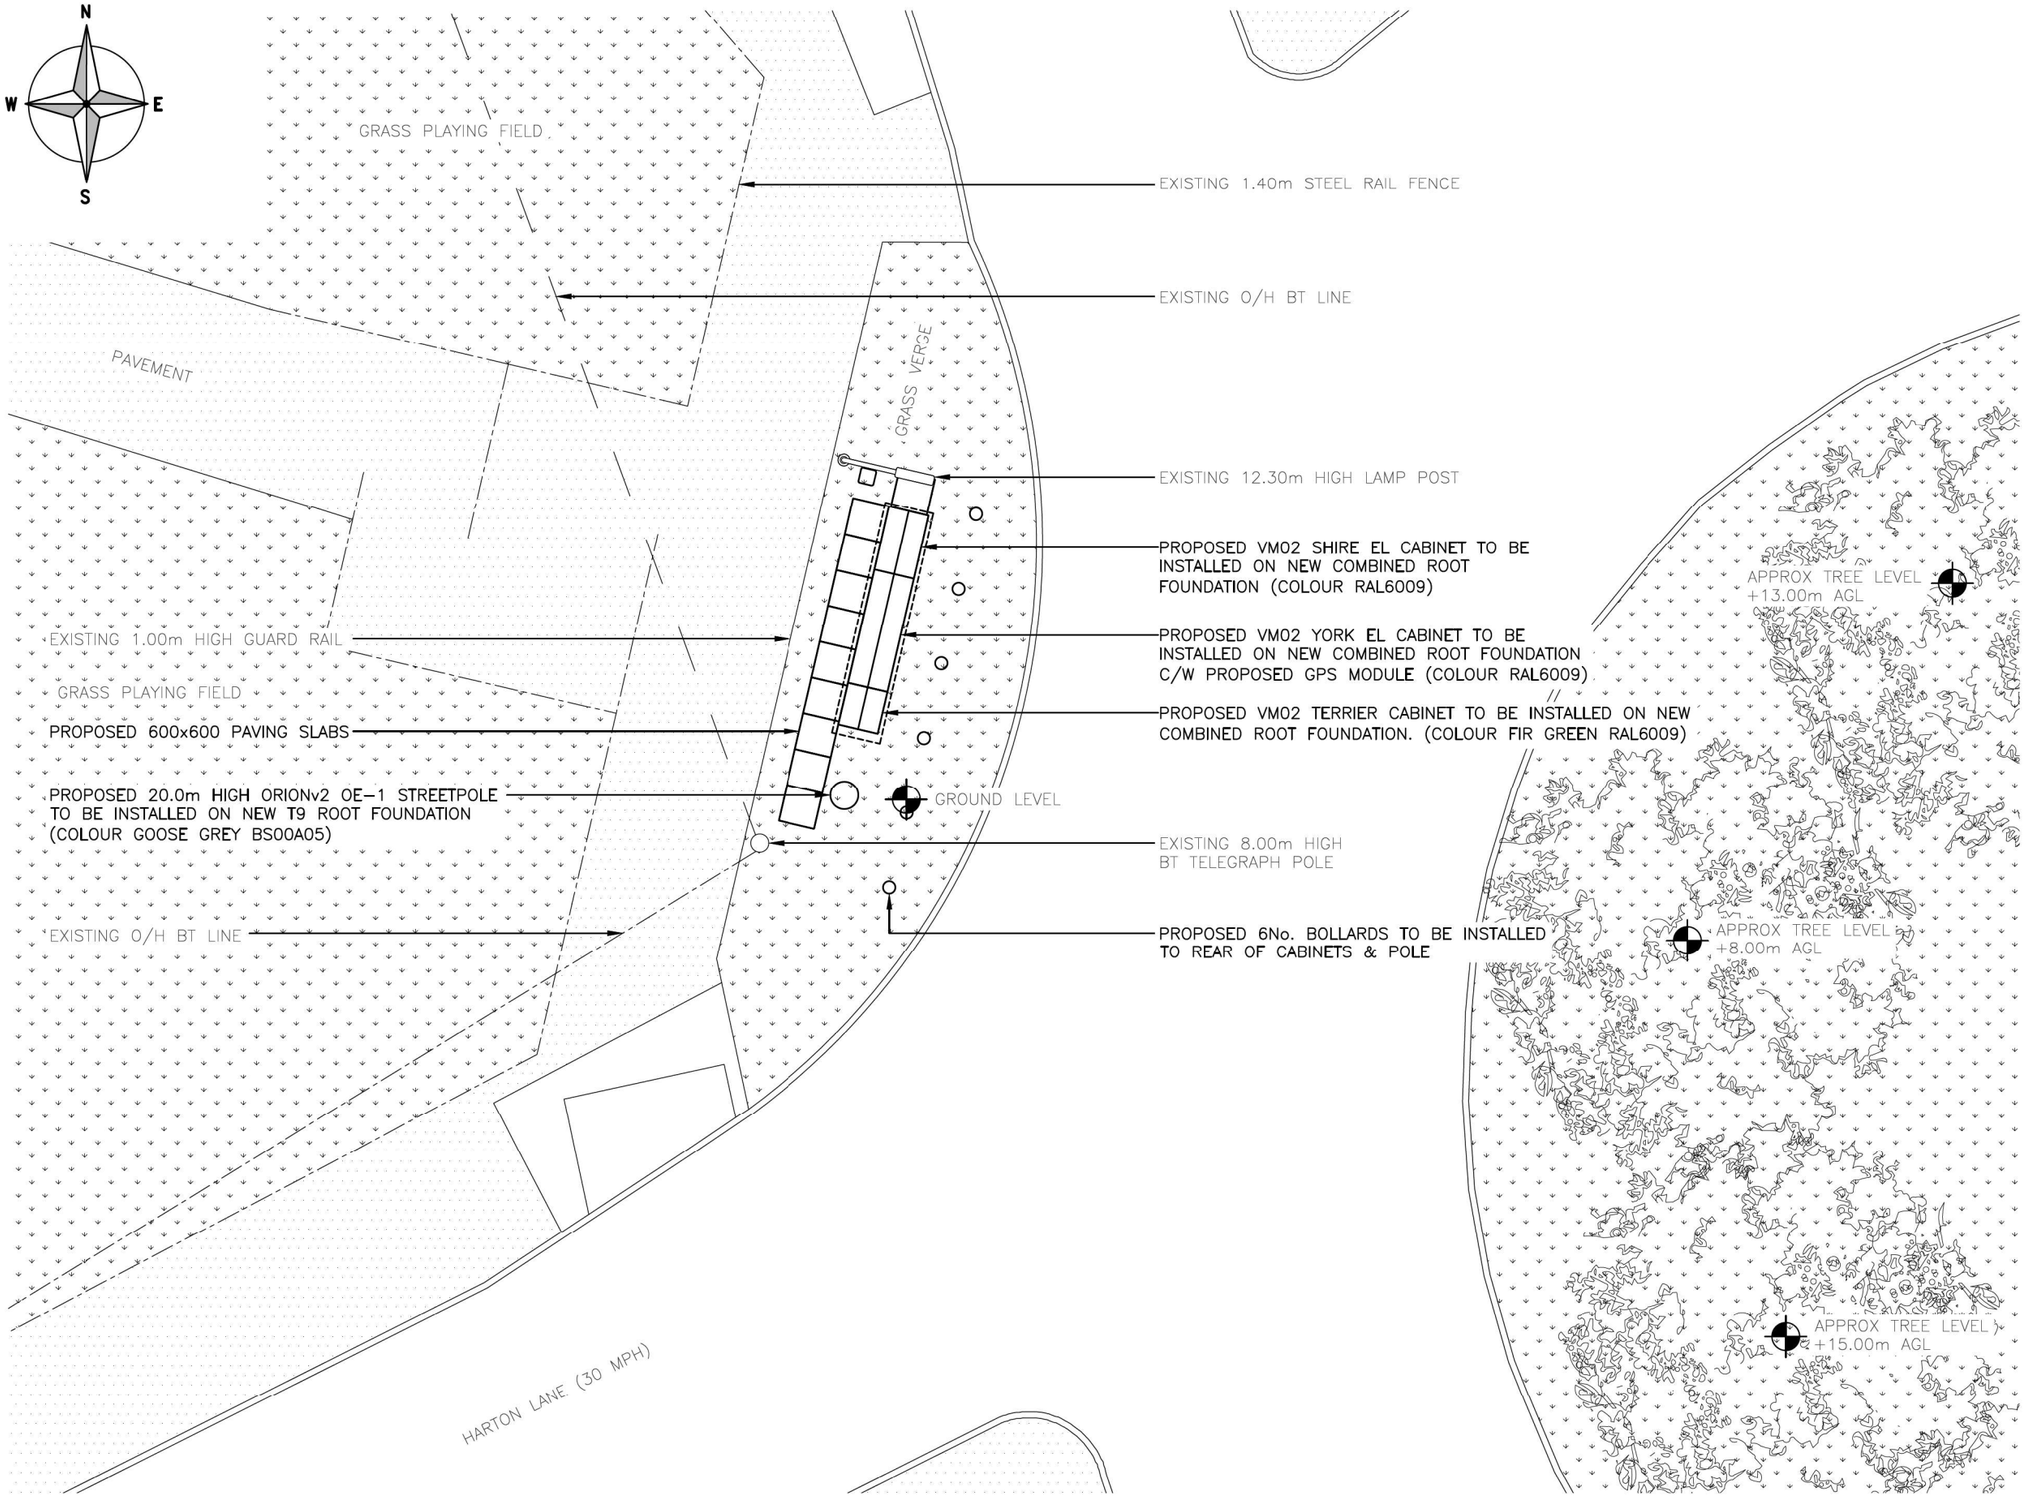

PROPOSED SITE PLAN

(1:100)

5000 0 5000 10000

ORIGINAL SCALE AT A3 – 1:100 ALL DIMENSIONS IN MILLIMETRES

The drawings comply with VM02 Standard ICNIRP guidelines.
Designed in accordance with CORNERSTONE document: SDN0007 & SDN0008 v7.0

ALL DIMENSIONS ARE IN mm UNLESS NOTED OTHERWISE

N.G.R E: 436994 N: 564769

NOTES:

REV	MODIFICATION	BY	CH	DATE
A	Issued for Approval	AR	TC	14.03.25

united living
connected
United Living Connected
4 Clearwater, Lingley Mere Business Park, Lingley Green Avenue, Great Sankey, Warrington, WA5 3UZ
t. 44 (0)151 420 4128
www.unitedliving.co.uk

O2
BEACON 3 WEST

Cell Name	Opt.
GRASS VERGE OFF HARTON LANE	–

Cell ID No

CORNERSTONE	VM02	VF
309144_00	025849	N/A

Site Address / Contact Details

HAMPTON LANE / TEMPLE PARK ROAD
CAULDWELL
SOUTH SHEILDS
SOUTH TYNESIDE
NE34 0DQ

Drawing Title: PROPOSED SITE PLAN

Purpose of issue: PLANNING — Dwg Rev: A

Drawing Number: 201

Surveyed By:	Original Sheet Size:	Pack Issue:
PW	A3	A

Drawn:	Date:	Checked:	Date:
AR	14.03.25	TC	14.03.25