
All dimensions are to be checked
on site prior to construction proceeding.
Builder to set out work prior to
construction and must ensure that
no part of the structure encroaches
any boundaries.
Any work undertaken prior to receiving
full Building Regs approval is undertaken
at clients/builders own risk



Existing Front Elevation

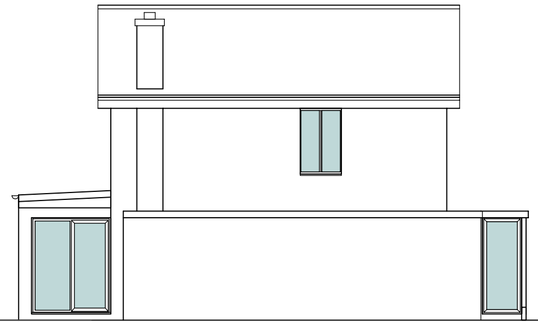

Existing Rear Elevation



Existing Side Elevation




Existing Side Elevation



Proposed Front Elevation




Proposed Rear Elevation

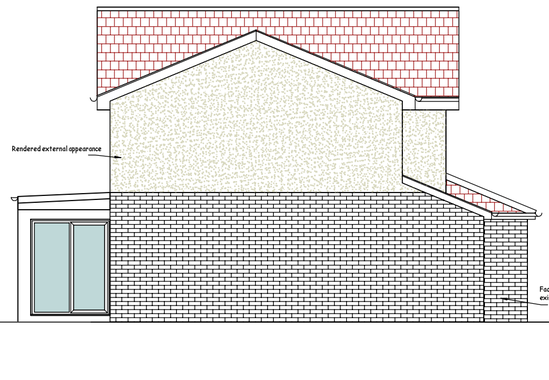


Proposed Side Elevation



Proposed Side Elevation

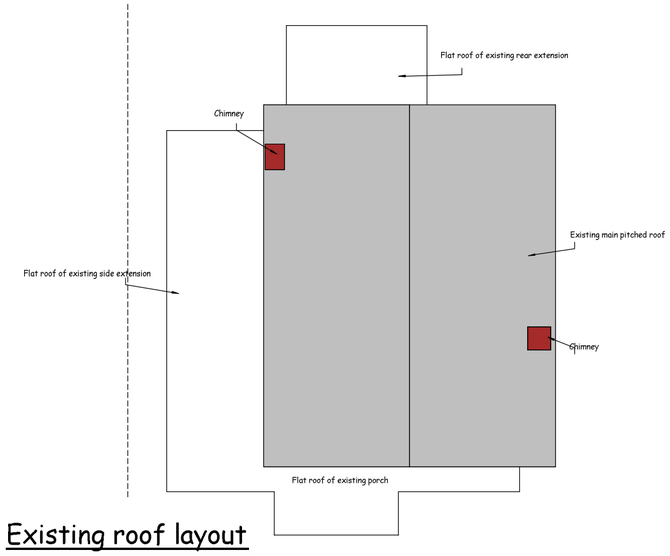

Existing roof layout

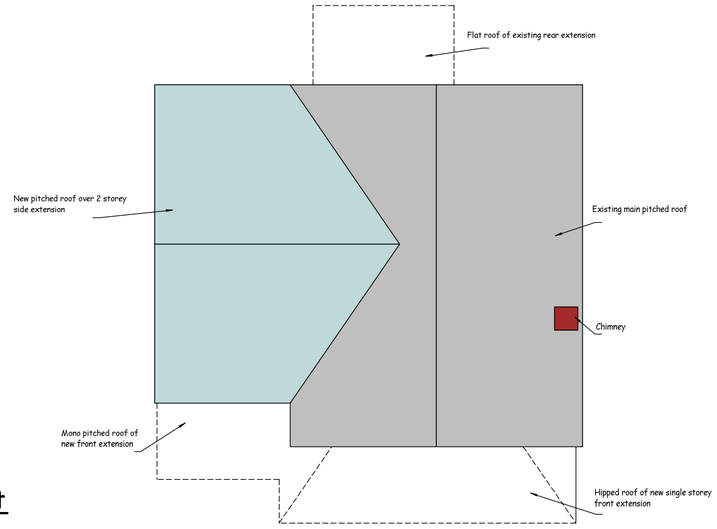

Proposed roof layout

THIS DRAWING IS TO BE READ INCONJUNCTION WITH
DRAWING NO'S 11/06/2025/PM/PLAN/01, 02

Original Plan Paper Size = A2

Client
Mr M.Polson

Address
11 Wylam Close
South Shields
NE34 0ES

Title
Two storey side extension &
Single storey front extension

PGM Architectural
(Architectural and Structural Design Services)
18 Grasmere Gardens
South Shields
Tyne and Wear, NE34 0DZ
TEL: 07799 060630

Scale 1:100

Date June 2025

Drawing No. 11/06/2025/PM/PLAN/03

Revision REV A