
Proposed Site Plan - 11 Wylam Close, South Shields, NE34 0ES
Two storey side extension & single storey front extension
Scale 1:200

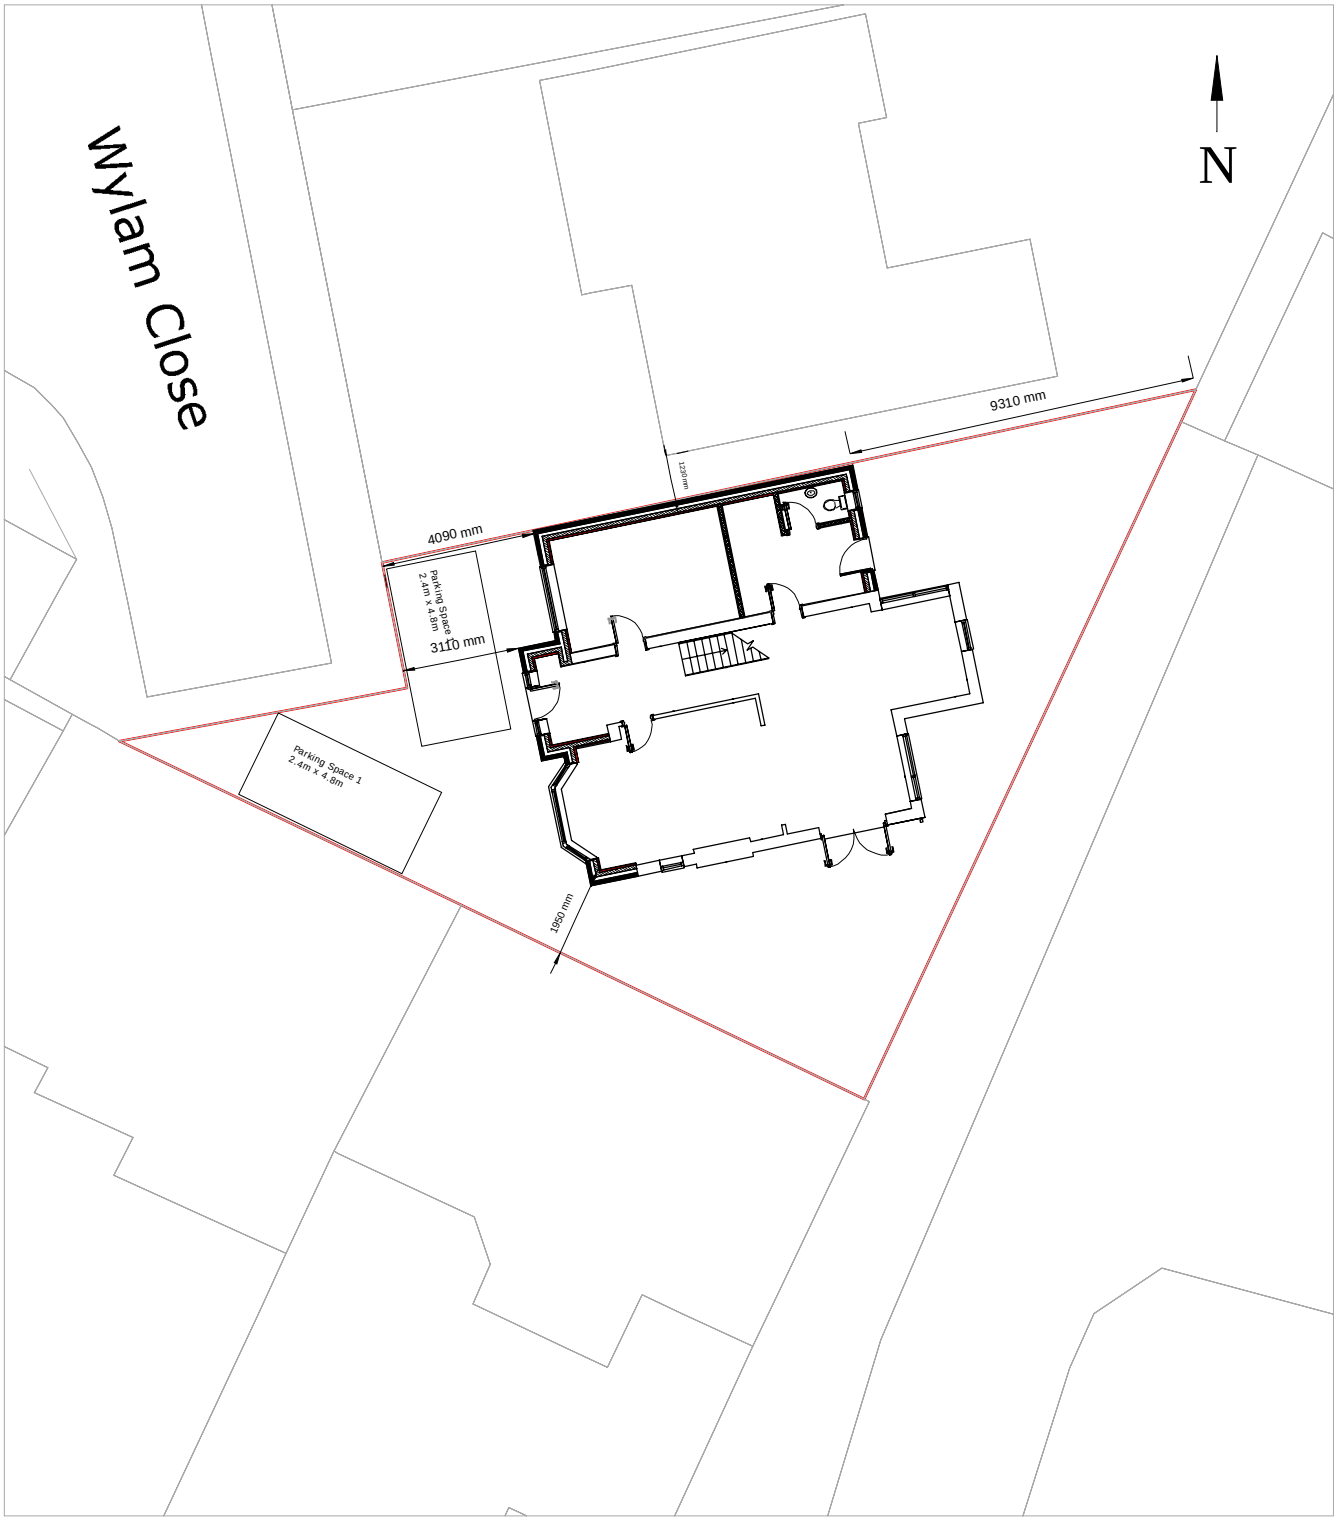

ReQuestAPlan

Map number: TQRQM25189125713307

Title: 11 Wylam Close, South Shields, NE34 0ES

Map Produced for: Mr Mark Polson

© Crown copyright and database rights 2025 OS 100042766